



**FLOOR PLAN**  
TOTAL AREA - 129,10 m<sup>2</sup>  
MASSSTAB - 1:100

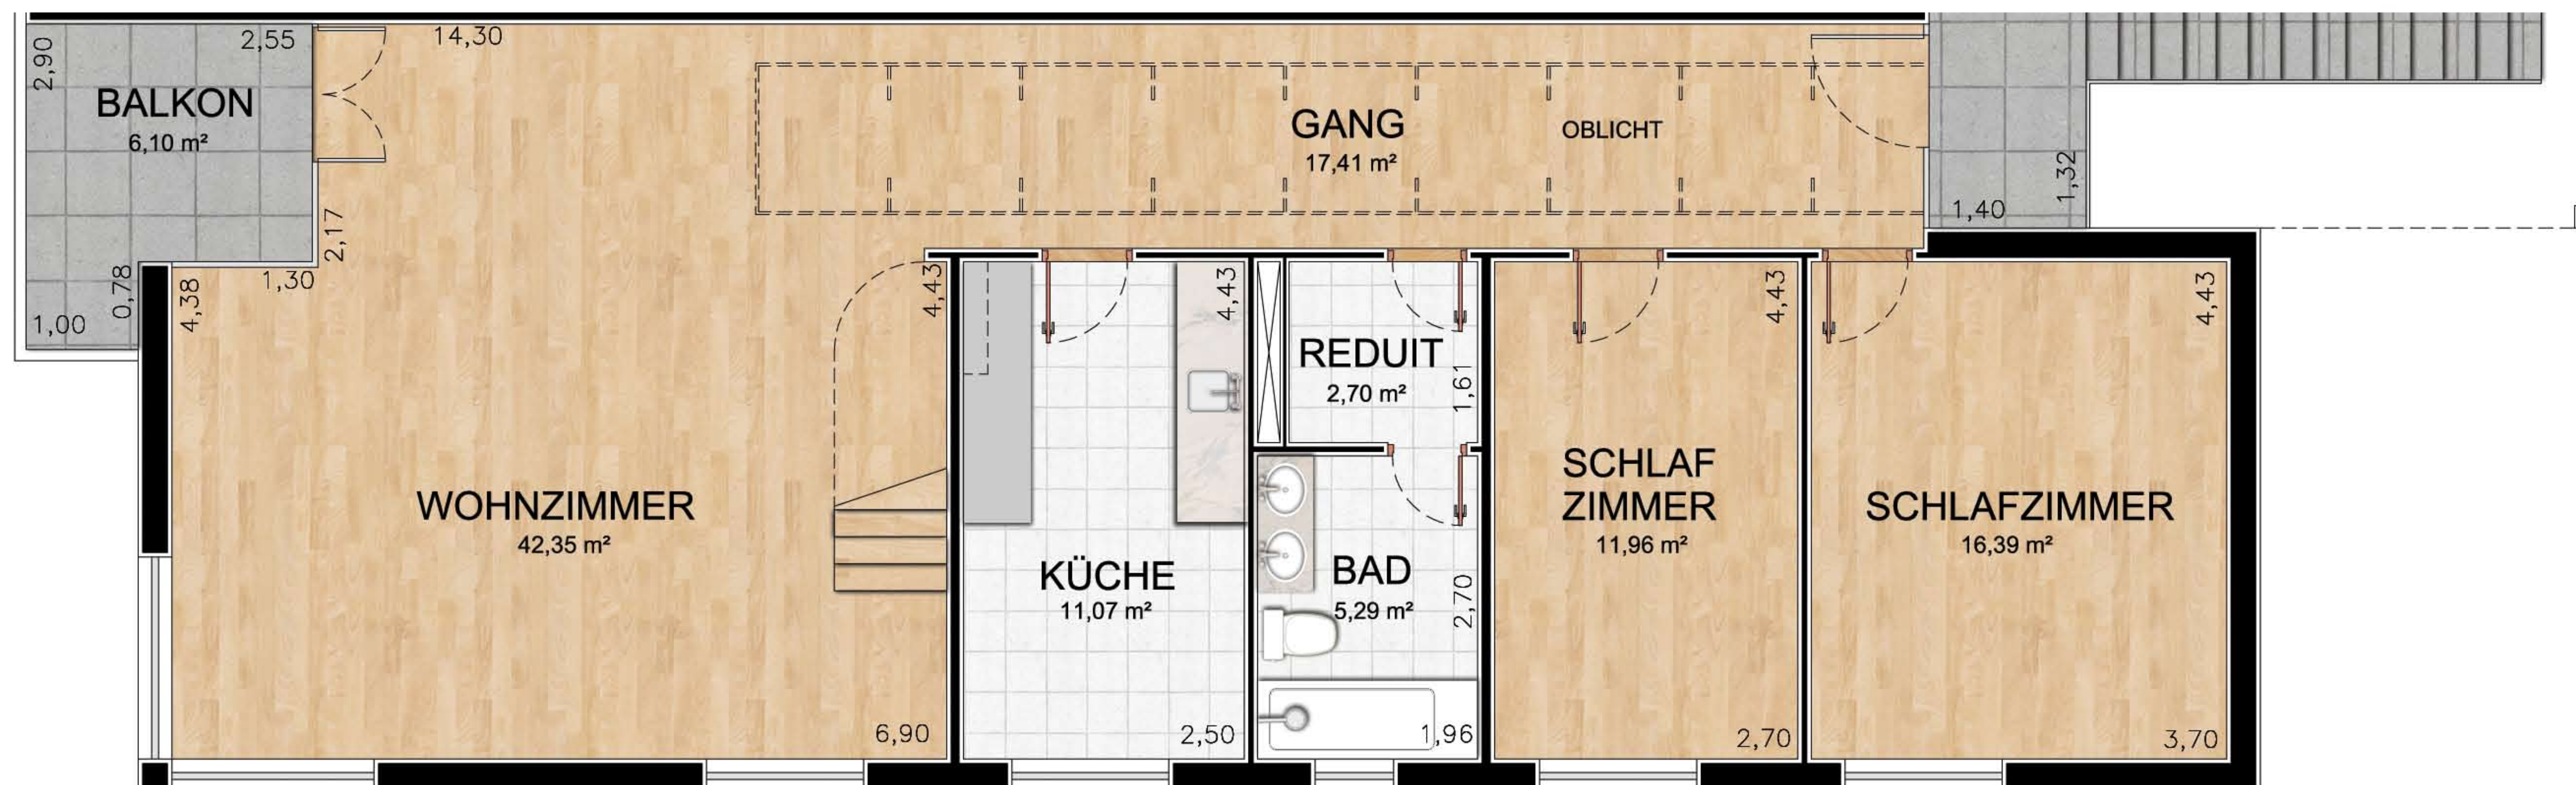

**FLOOR PLAN**  
TOTAL AREA - 140,52 m<sup>2</sup>  
MASSSTAB - 1:100

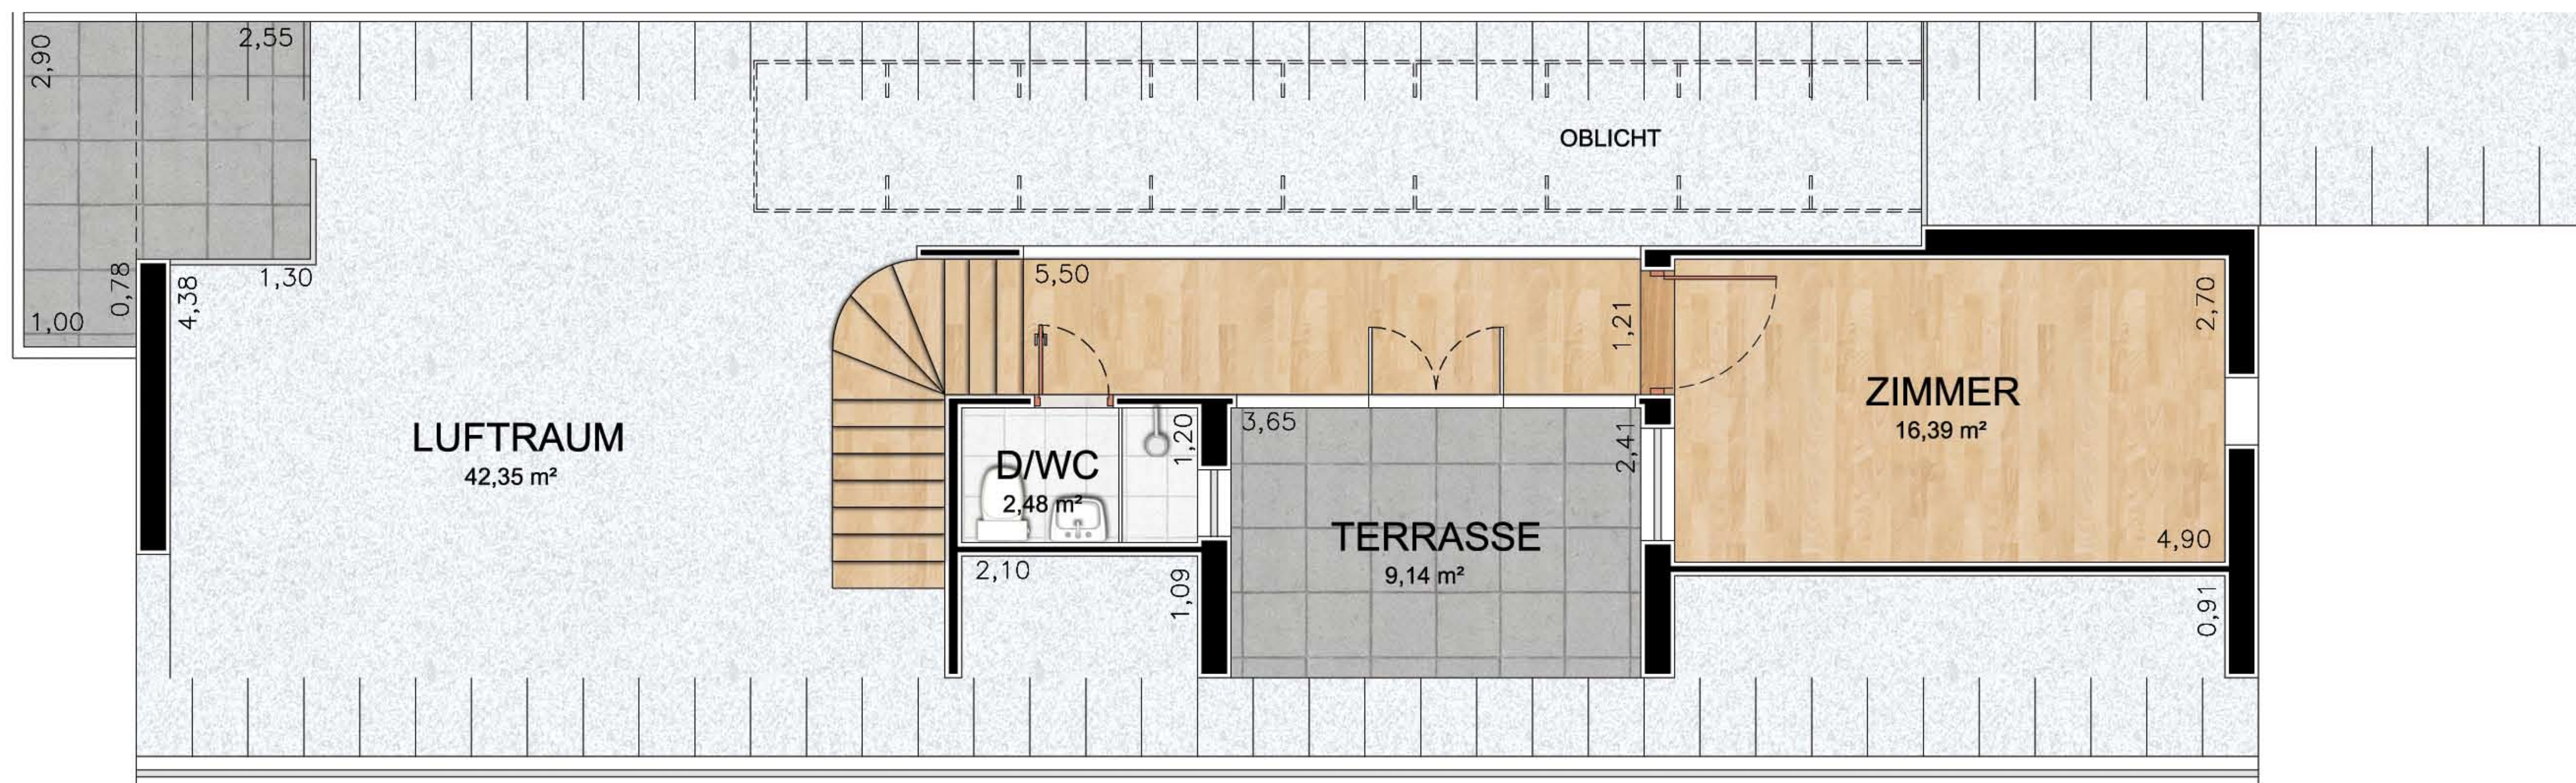

KUNDE: FIBA  
ANDRESSE: BAHNHOFSTRASSE 5/7  
PROJEKT: D1150  
THEMA: FLOOR PLAN

DATUM: OKTOBER, 2014  
MASSSTAB : 1:100