




08-00676

08-00676

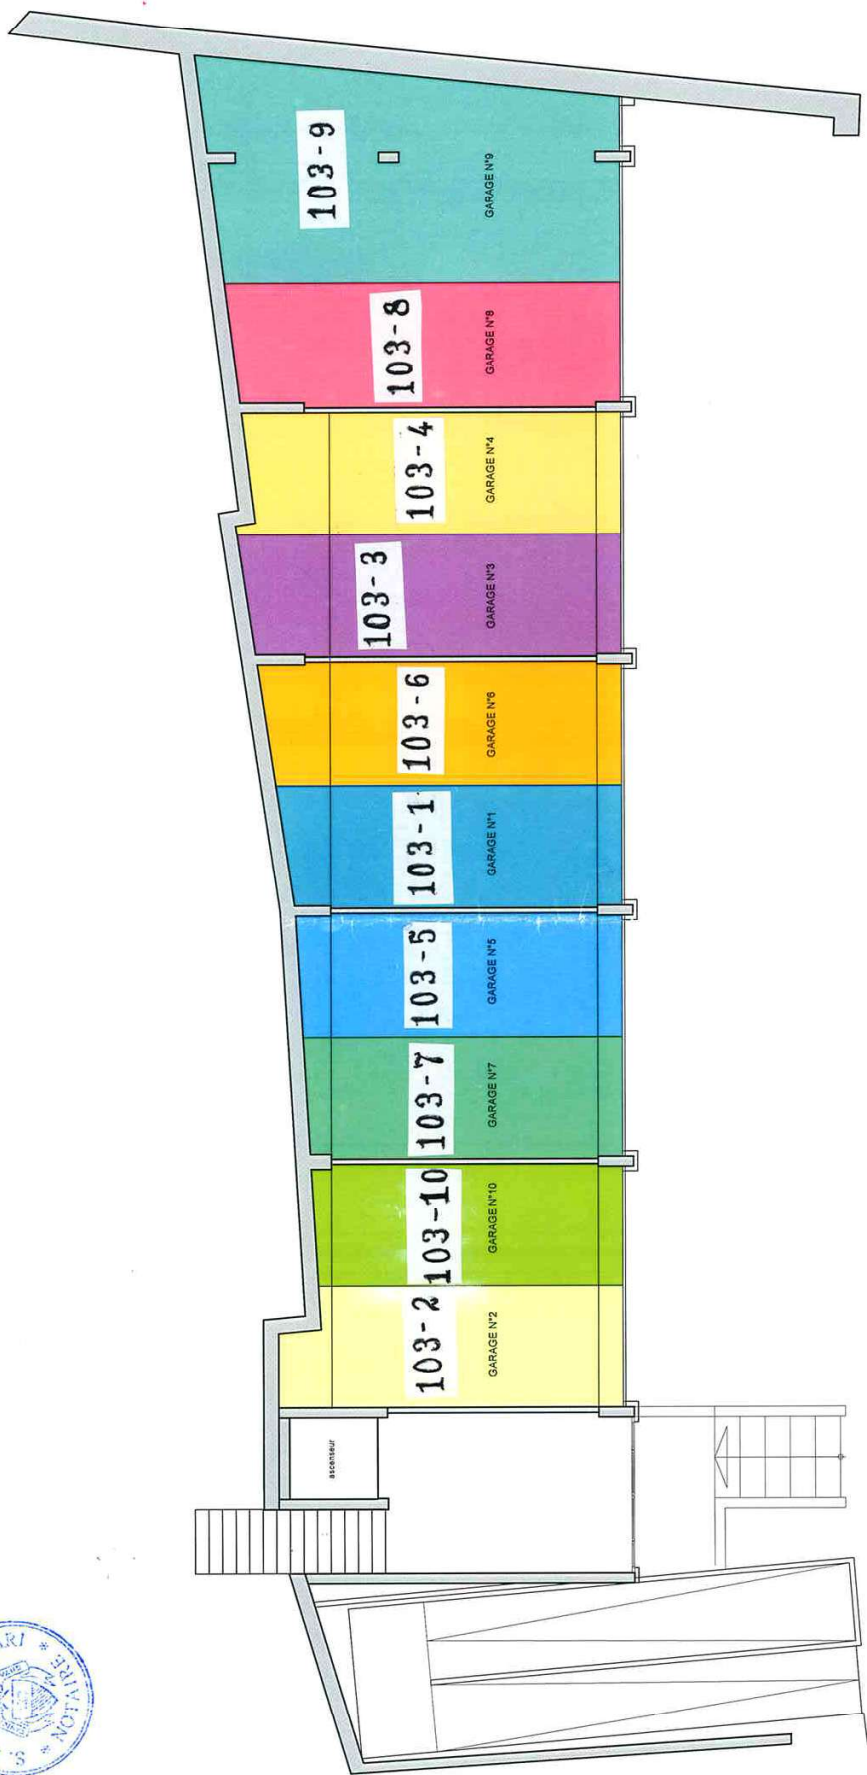

ATELIER D'ARCHITECTURE
J.M. EMERY RUE BONIVARD 11 1820 VEYTAUX
TEL 021.961.16.11 FAX 021.961.19.52 MAIL emery@ape-architecture.ch

Parcelle N° 103 - Av. de Chillon 36 - Les Terrasses de Veytaux
Construction d'un immeuble locatif de 10 appartements

PARKING

1


ECH. 1/100

DIM. A3

DATE 24.01.2006

08-00676

08-00676

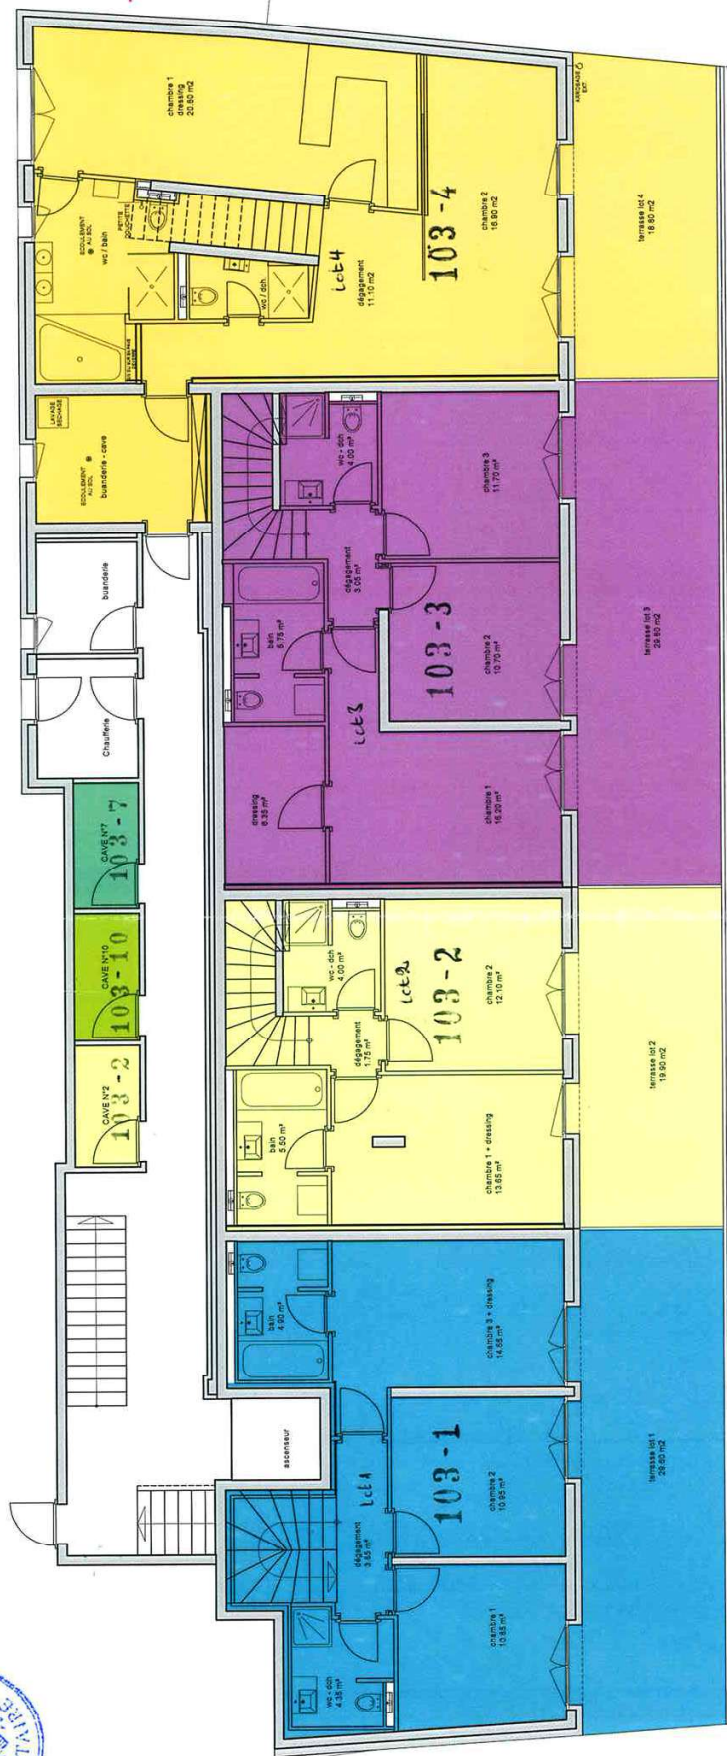

ATELIER D'ARCHITECTURE
JM EMERY RUE BONIVARD 11 1820 VEYTAUX
TEL. 021.961.16.11 FAX. 021.961.19.52 MAIL emeryje@atelier-architecture.ch

Parcelle N° 103 - Av. de Chillon 36 - Les Terrasses de Veytaux
Construction d'un immeuble locatif de 10 appartements

1ER ETAGE

2

ECH. 1/100

DM. A3

DATE 13.11.2007



08-00676

08-00676



ATELIER D'ARCHITECTURE
JM EMERY RUE BONIVARD 11 1820 VEYTAUX
TEL 021 561 16 11 FAX 021 561 16 12 emery@atelier-architecte.ch

Parcelle N° 103 - Av. de Chillon 36 - Les Terrasses de Veytaux.
Construction d'un immeuble locatif de 10 appartements

2EME ETAGE

3

ECH 1/100

DIM A3

DATE 13.11.2007