


Aussenansicht

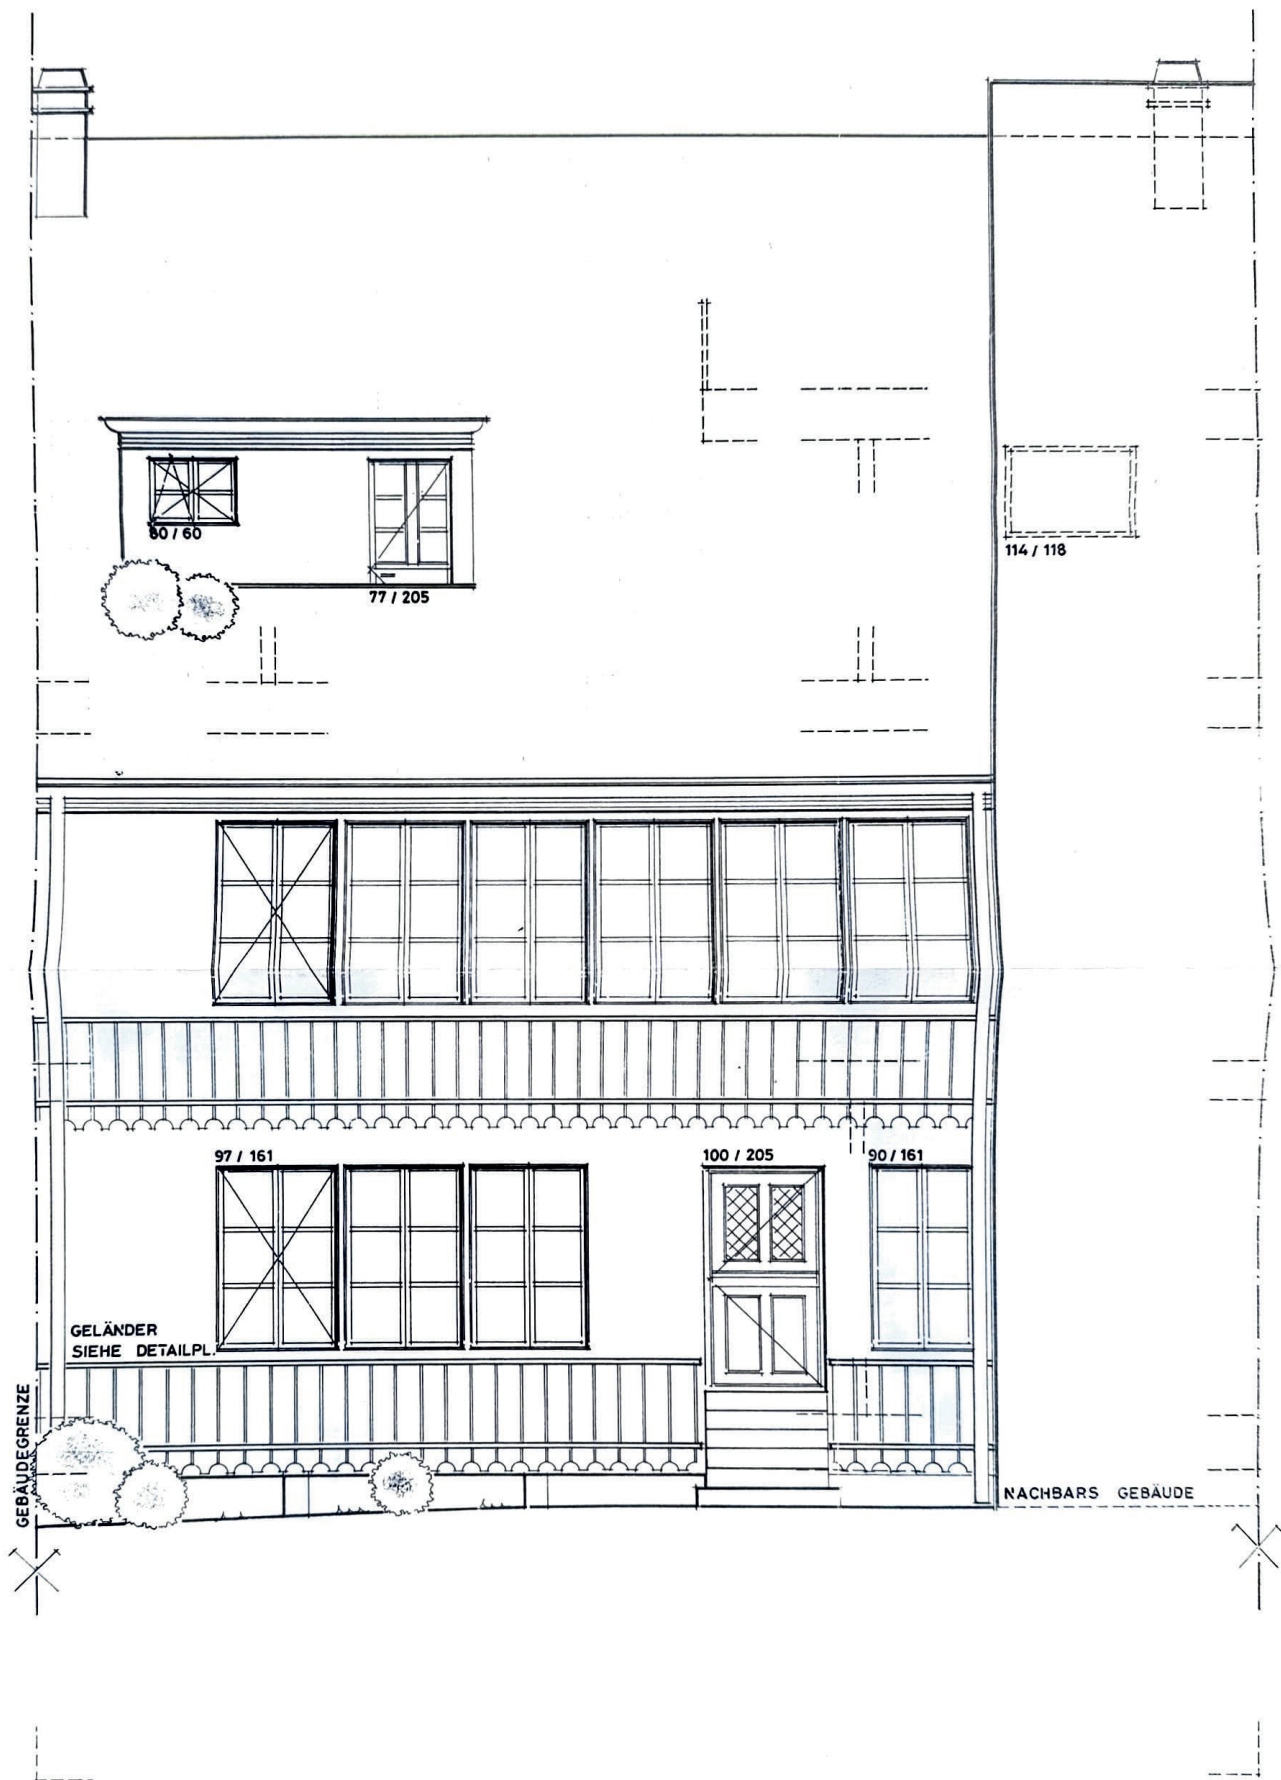


DR. ERICH MÜLLER, SOLOTHURN,	UMBAU	139/10
SÜDFASSADE	MST. 1:50	35 / 42
MÜLLER ARCHITEKT WESTRINGSTR 5 SOLOTH	GEZ. d. n.	ARG

Aussenansicht



HR. ERICH MÜLLER, SOLOTHURN,	UMBAU	139/9
NORDFASADE	MST. 1: 50	35/42 6.11.84
F. MÜLLER ARCHITEKT WESTRINGSTR. 5 SOLOTHURN	GEZ. d. S.	ARG

~~James and Ann
Field of Chelmsford~~
June 1885 beverly

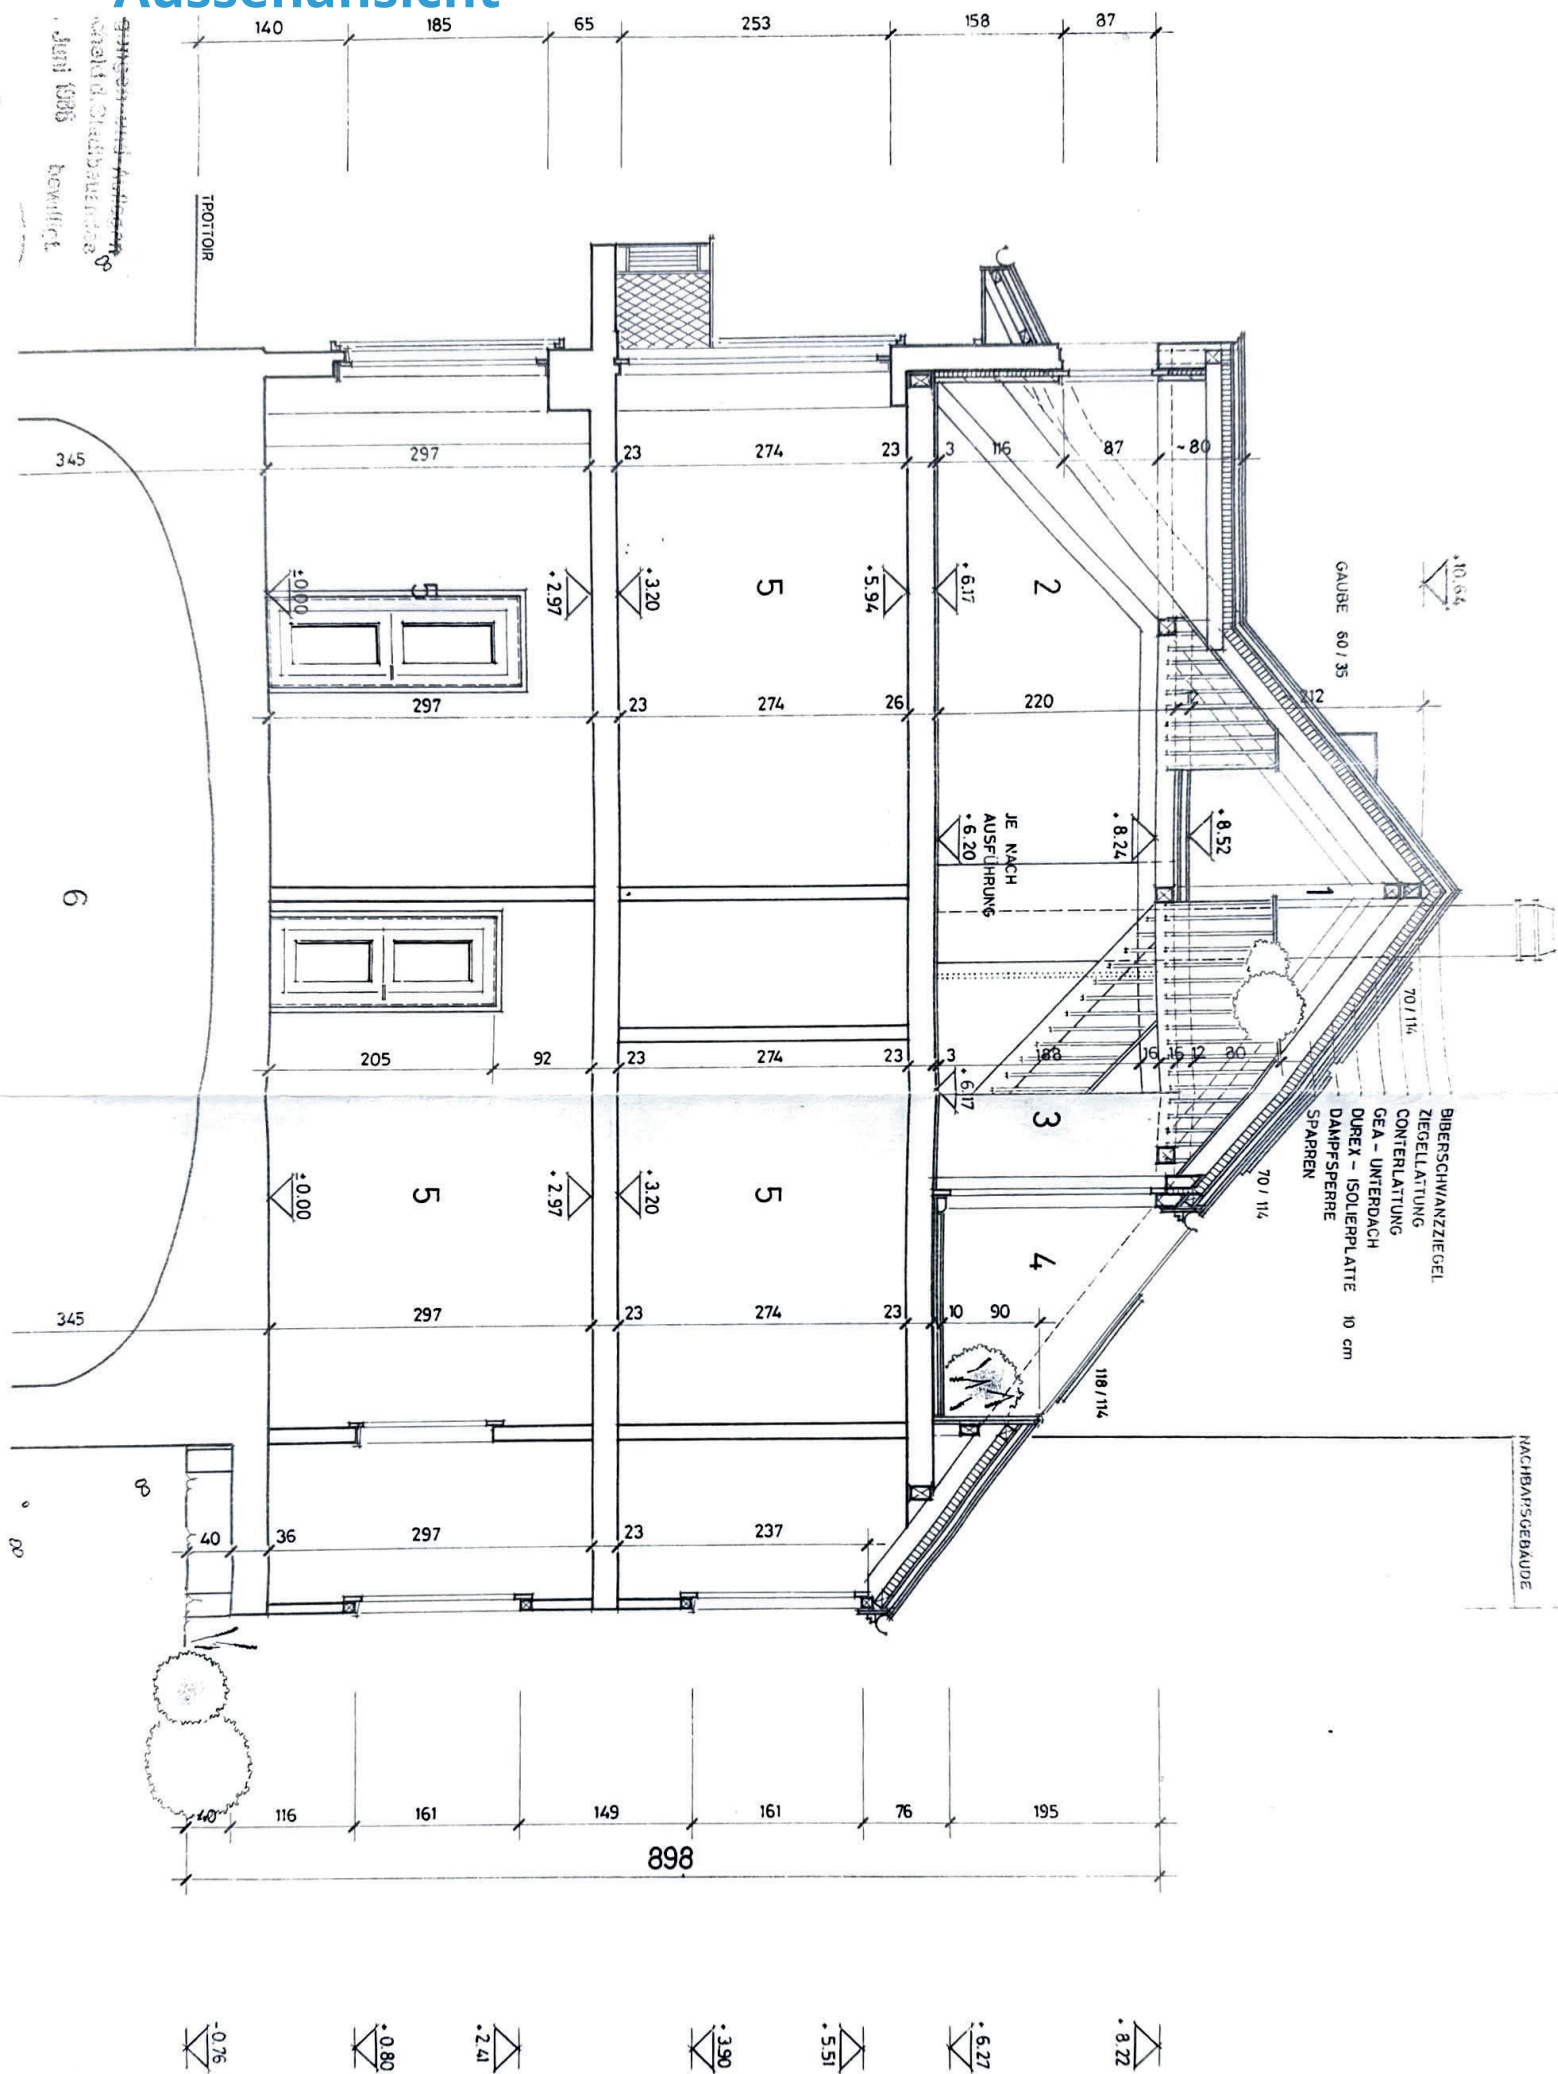

[illegible]