



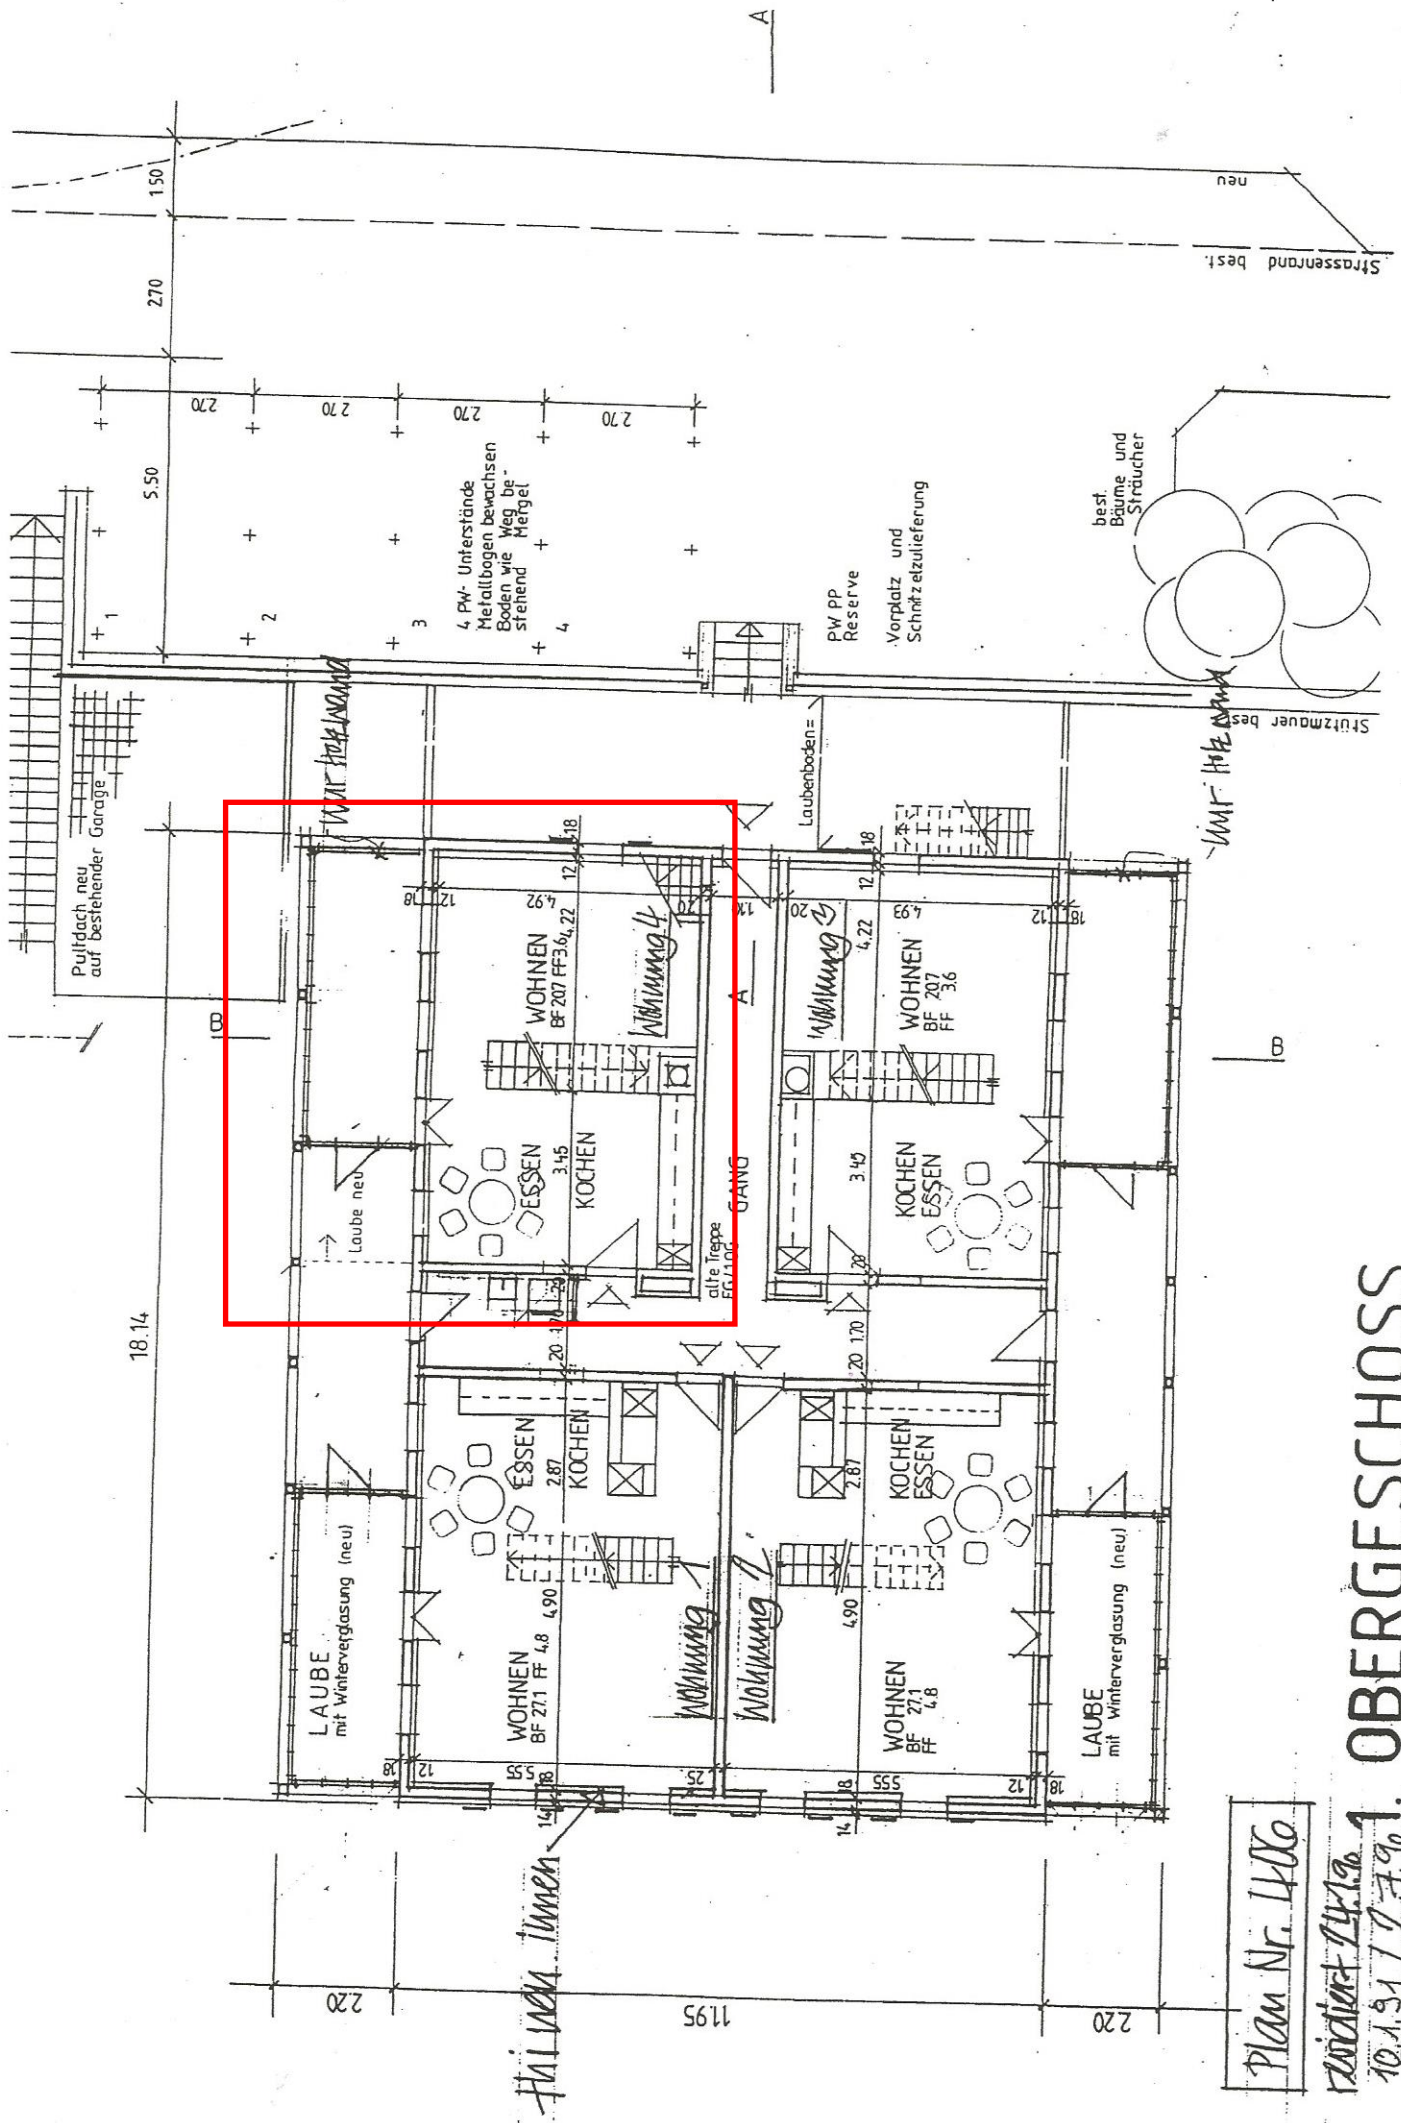

Plan Nr. 1400

Revidiert 14.10.10
10.1.91 / 17.7.90

1. OBERGESCHOSS

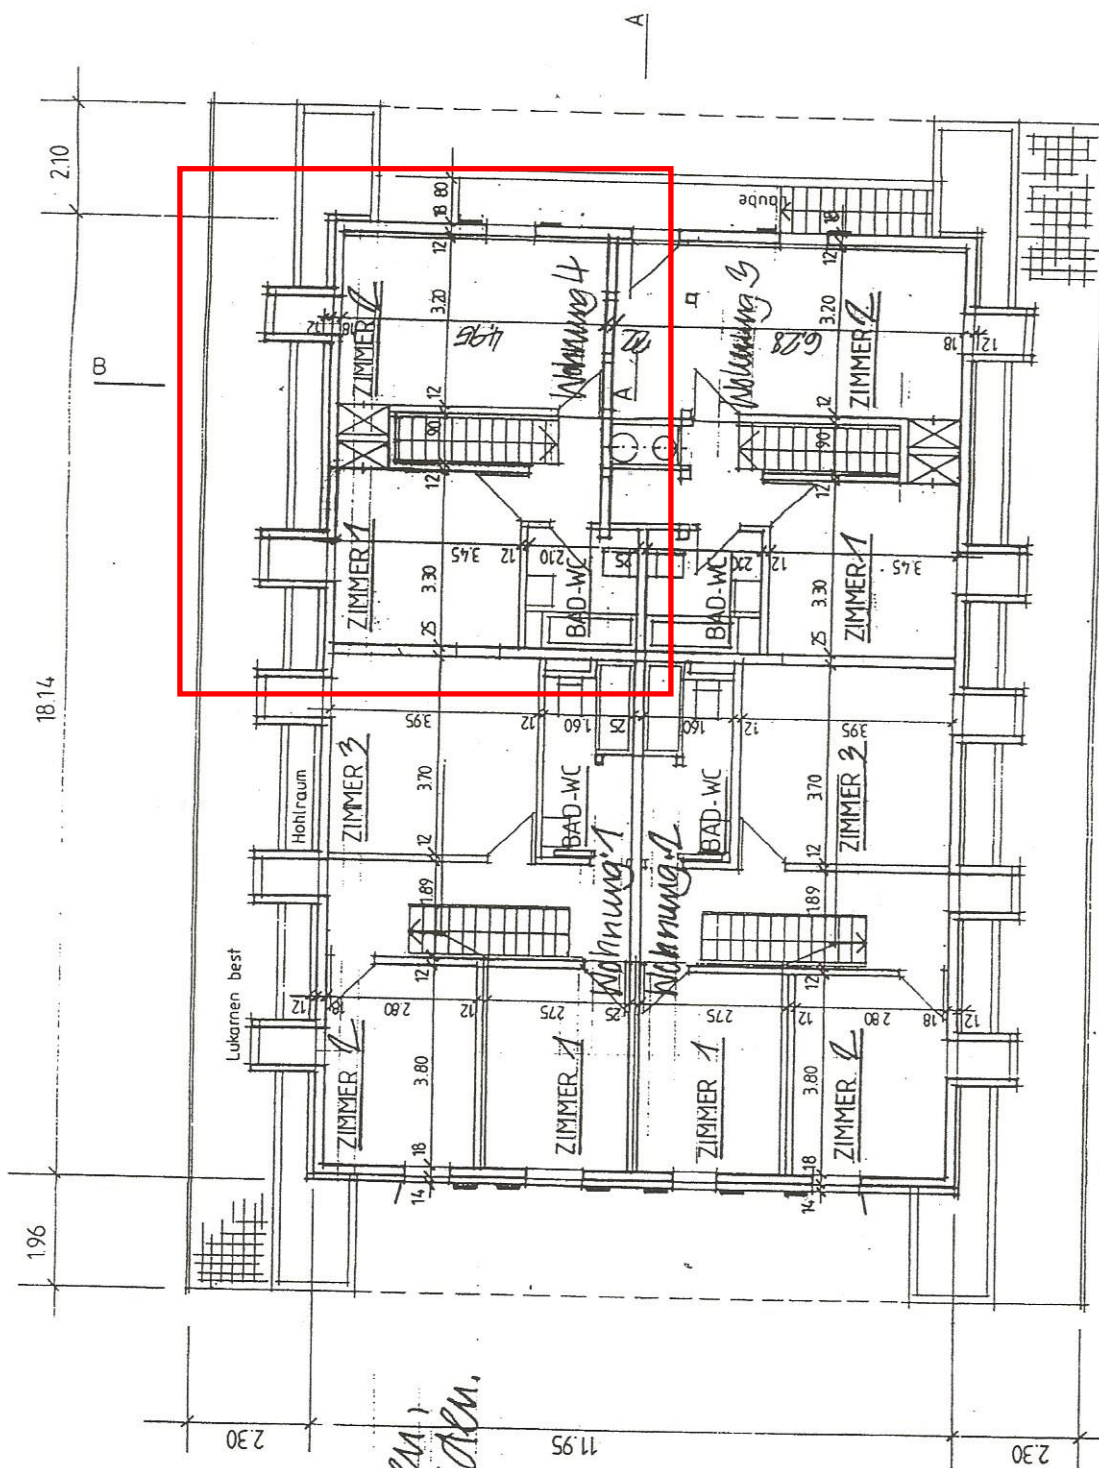


Die neu, innen,
alle 4 Fassaden,

Plan Nr. 404

Residiert 24.1.96
10.1.31 / 4.7.96

2. OBERGESCHOSS

ca.

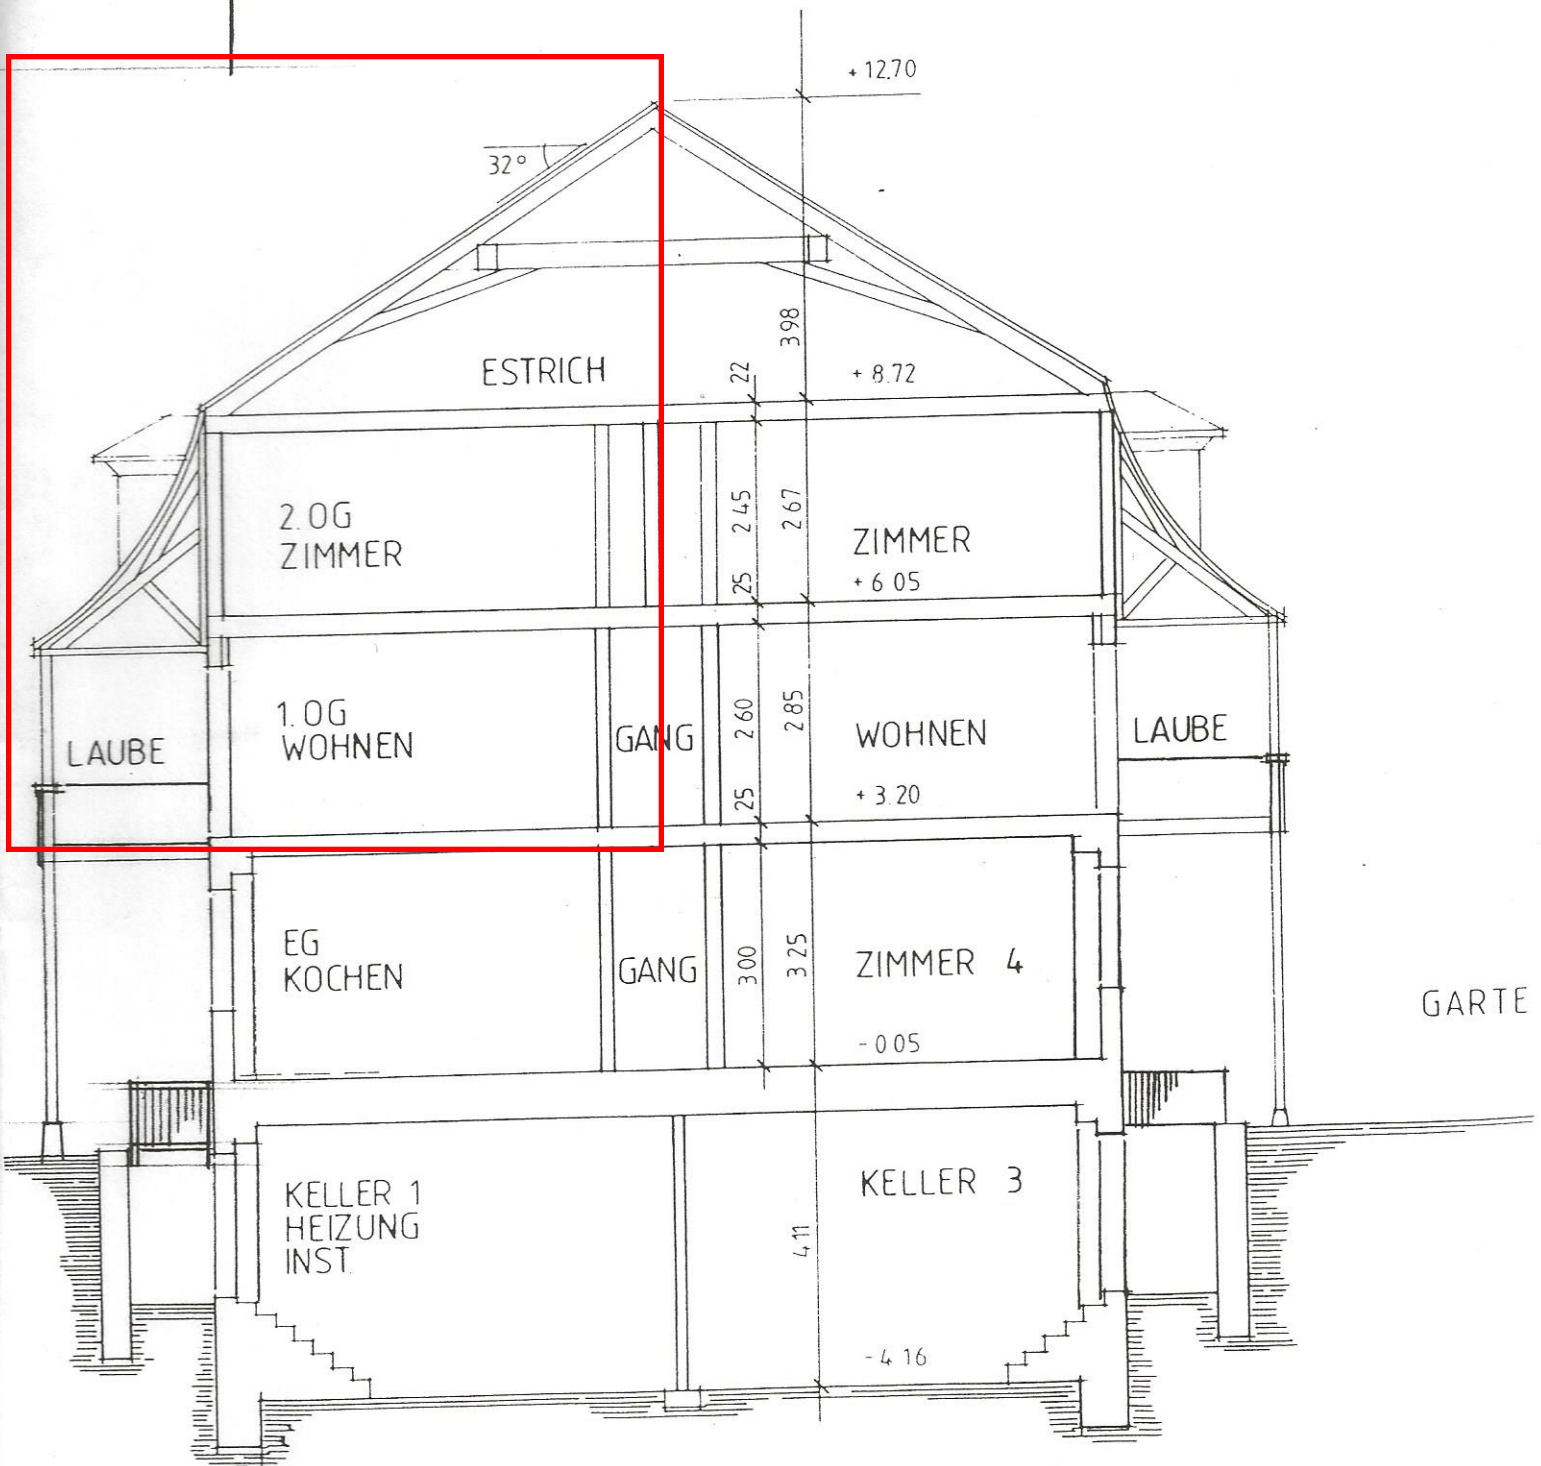

SCHNITT B - B