



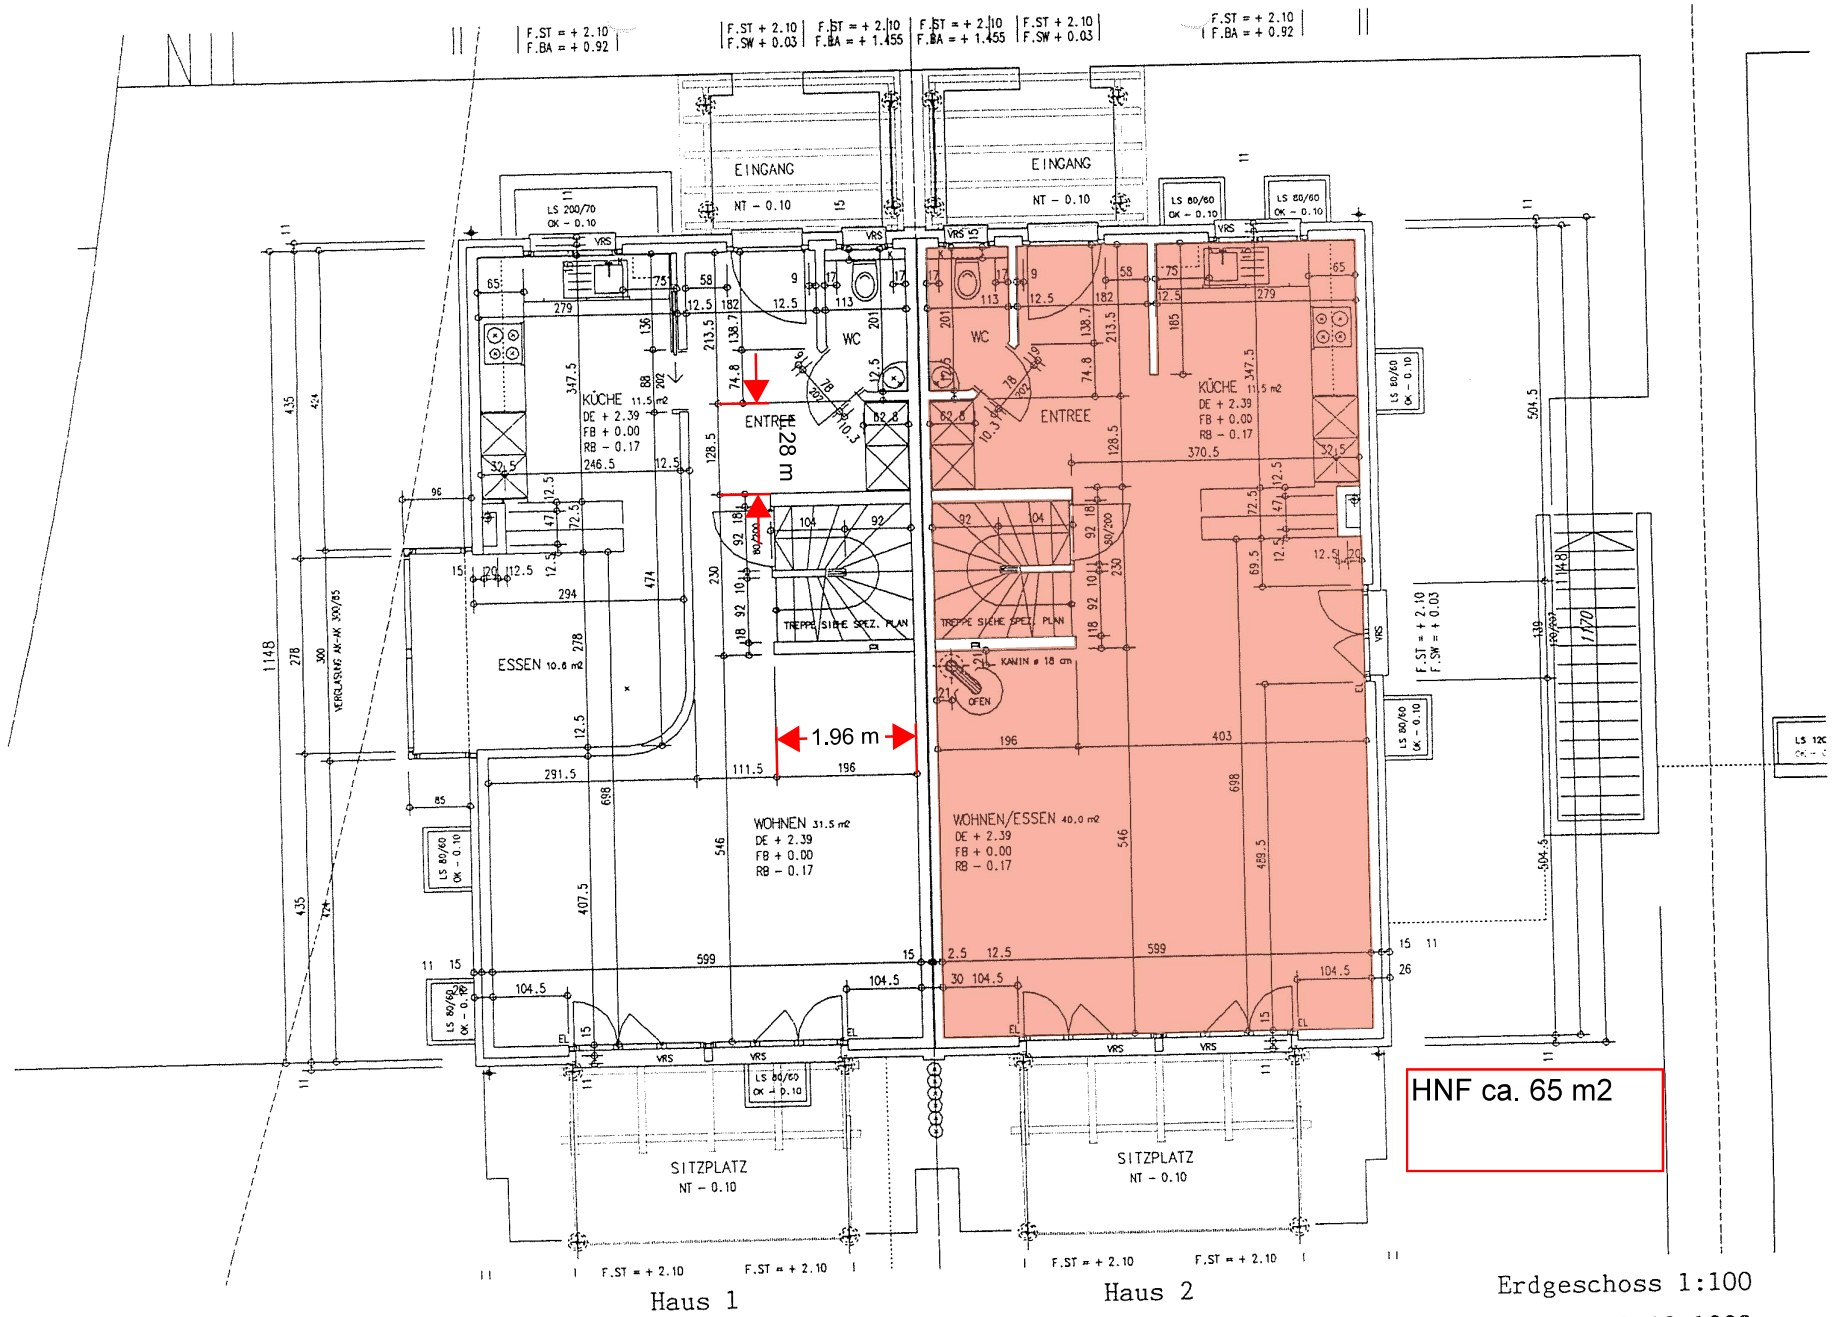

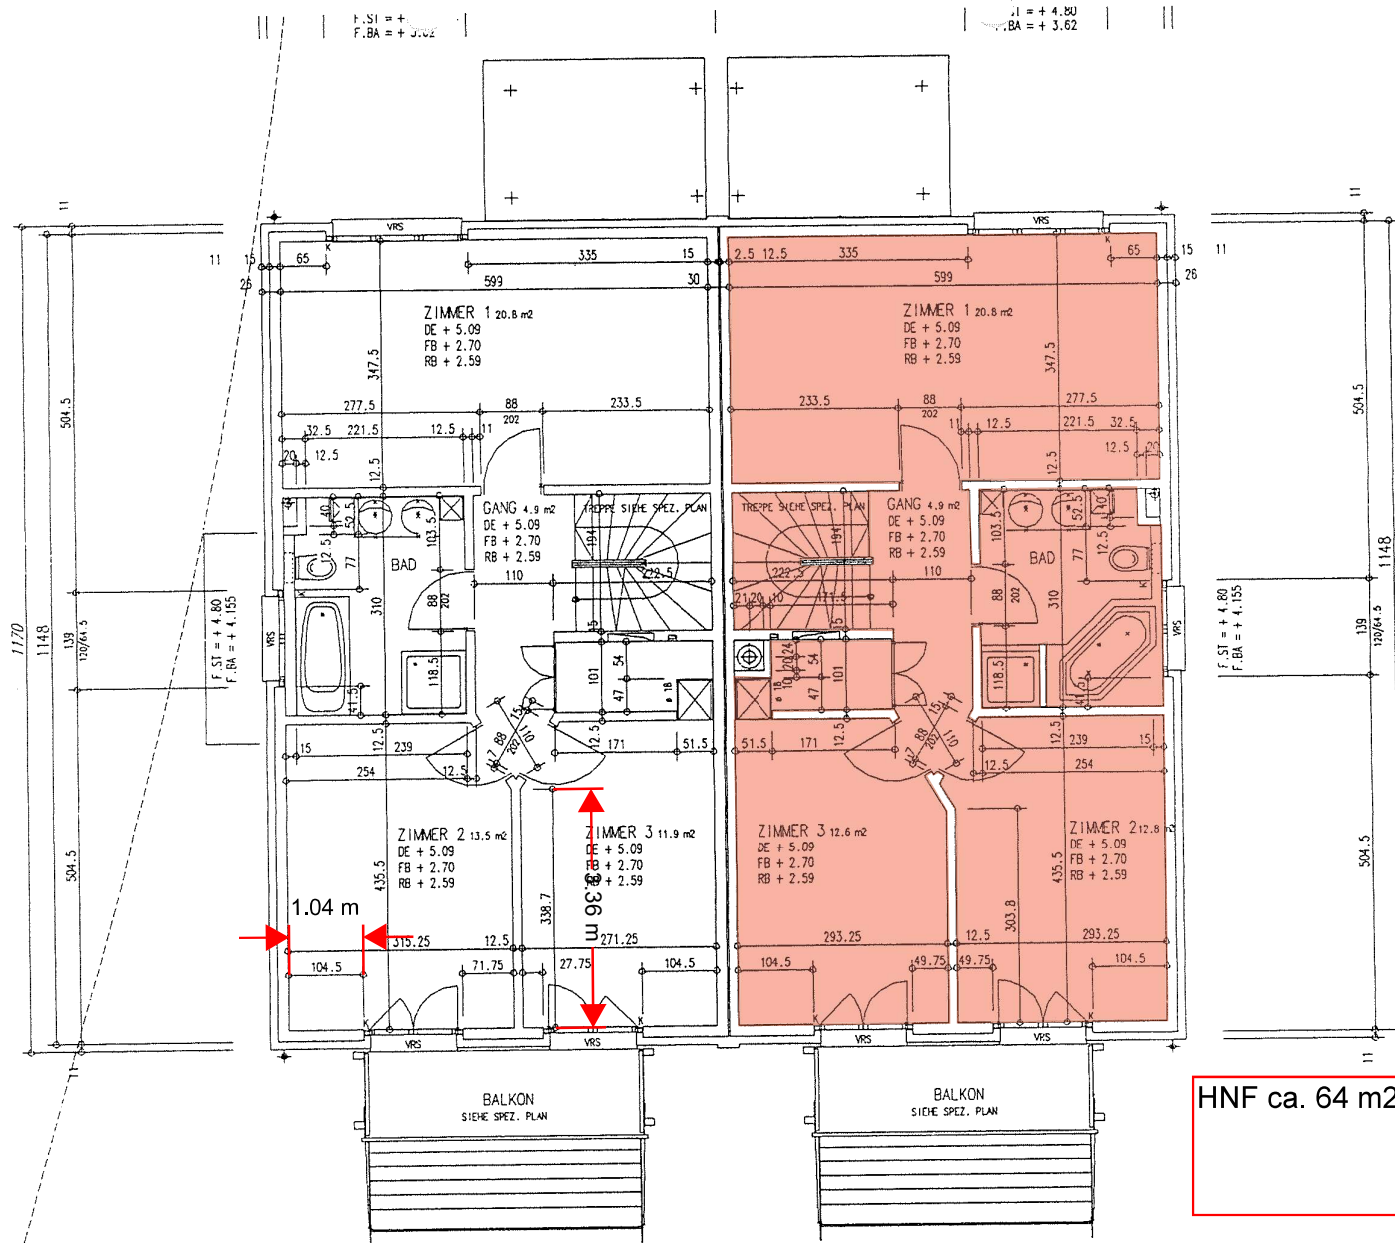


Haus 1


Haus 2

Obergeschoss 1:100

13.10.1998

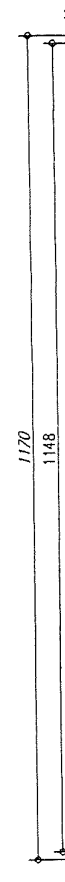
$$\begin{aligned} F_{ST} &= +7.64 \\ F_{SW} &= +5.57 \end{aligned}$$

13.10.1998

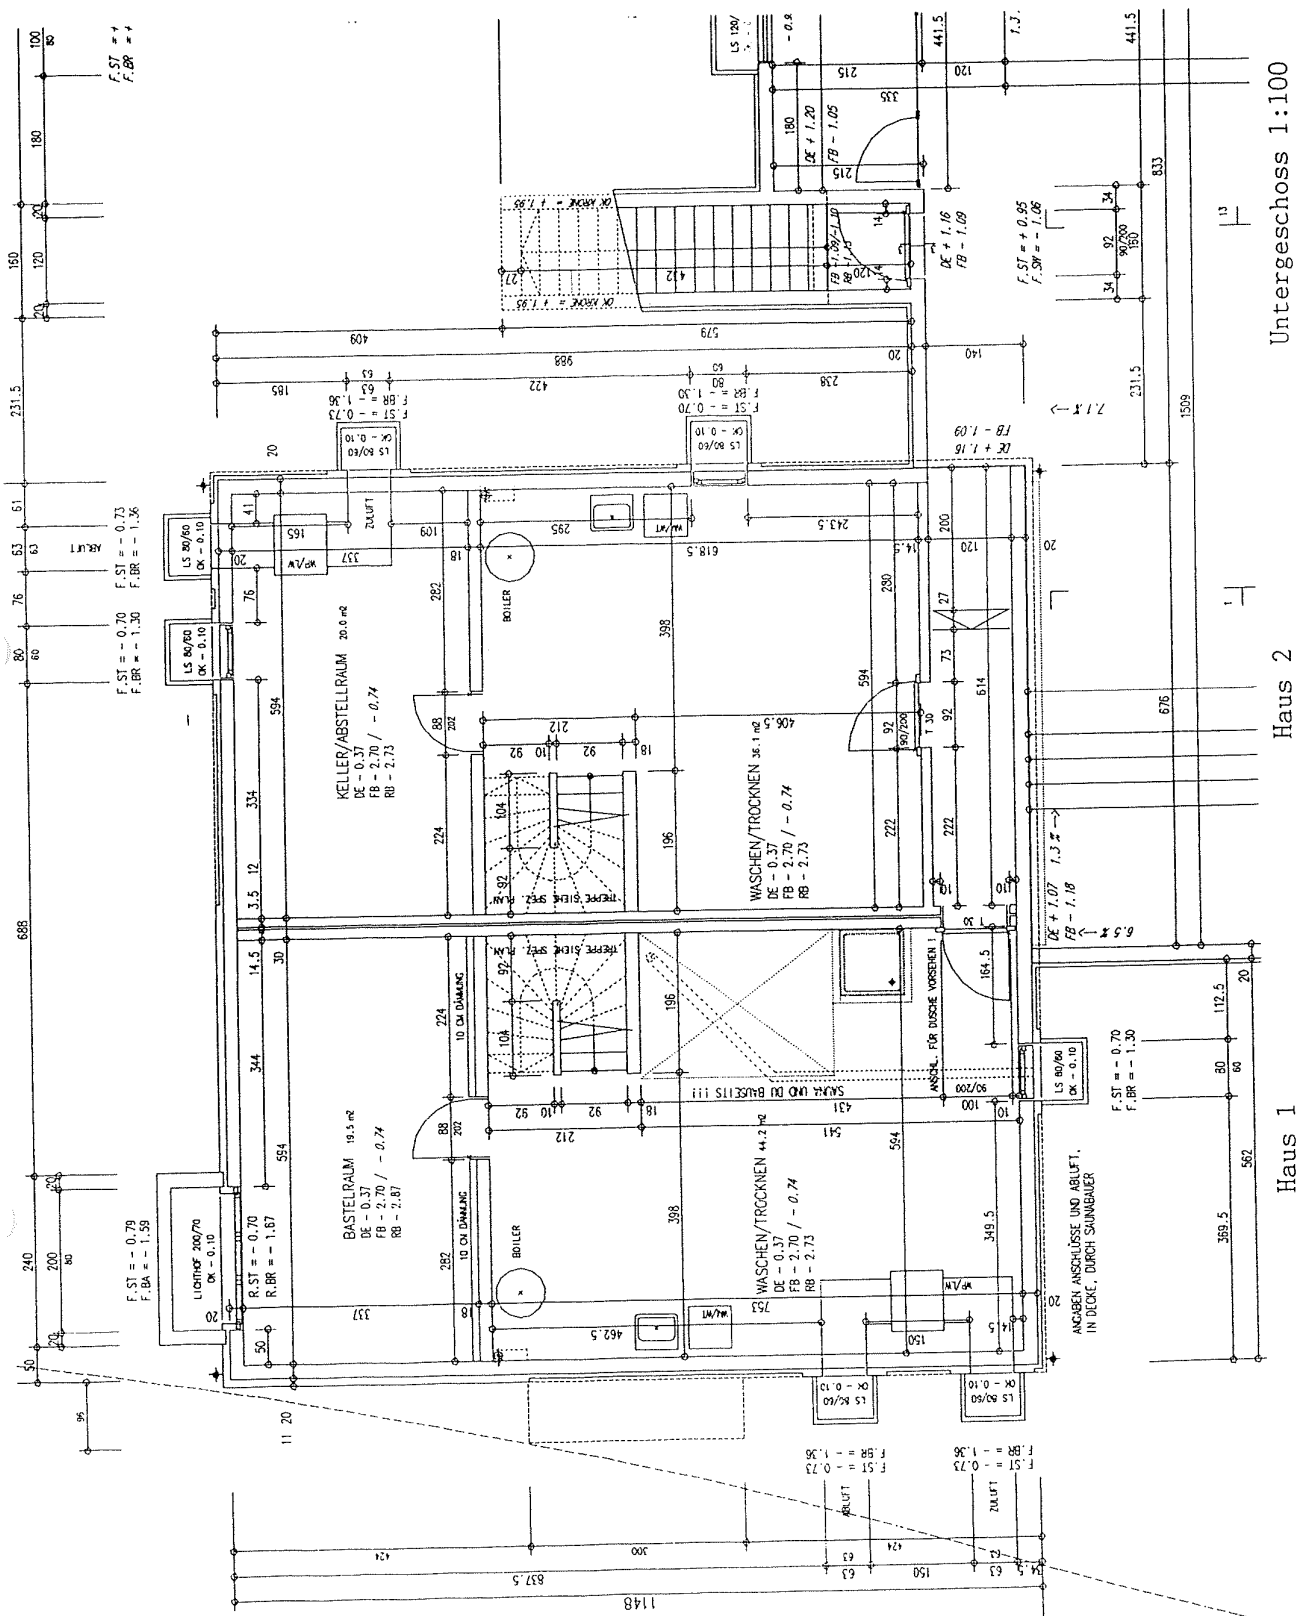

Untergeschoss 1:100

Haus 2

Haus 1

13.10.1998