


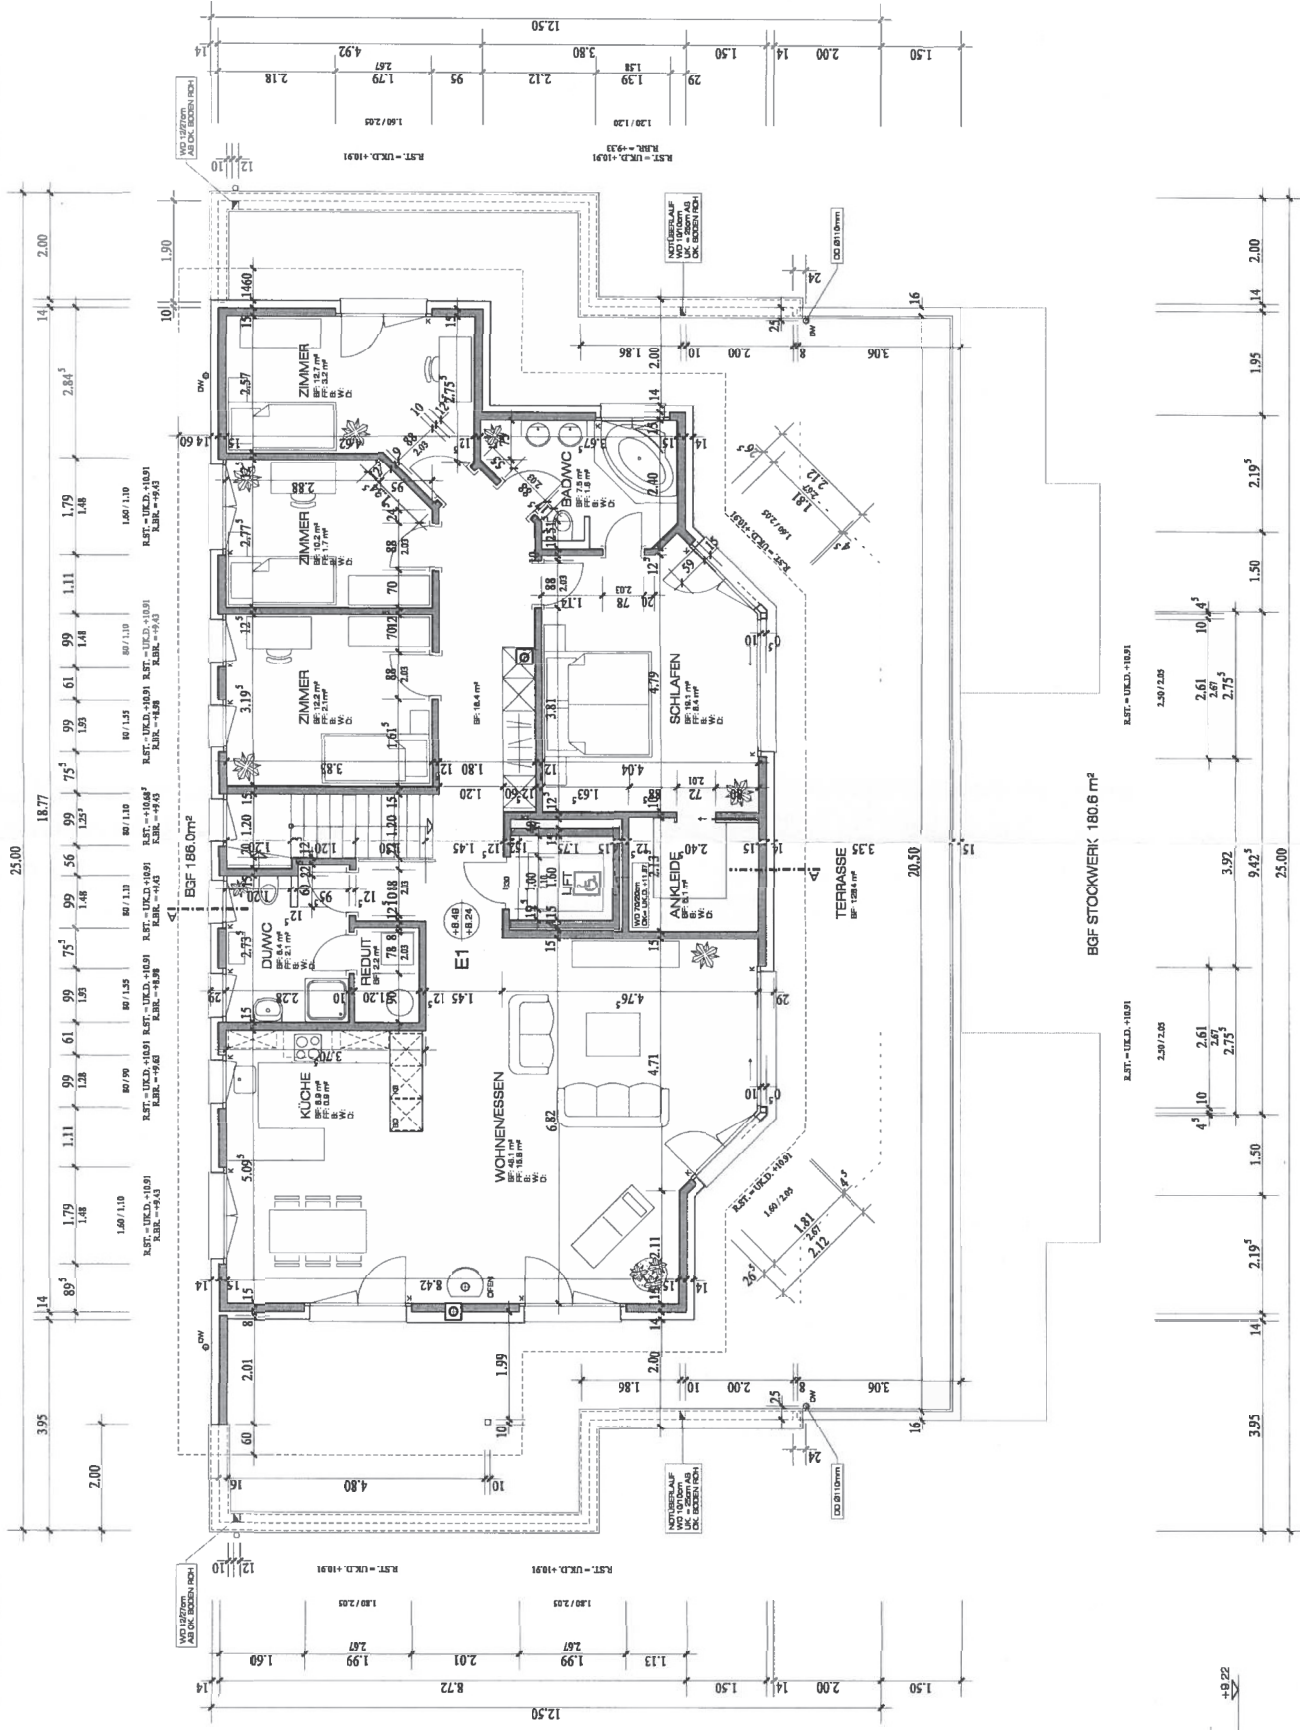

MST.	1:100
PLAN NR.	06.2540-0020X
FORMAT	A2/D3
DATUM	06.10.06
GEZ.	dtn
NEUBAU MFH MARIA SCHÜRERSTR. GRENCHEN	
IMMOBILIENGESSELLSCHAFT THEODOR SCHILD AG	
GRUNDRISS ATTIKA	
MIACASA AG ARCHITEKTEN & PLANER 4500 SOLOTHURN	

