


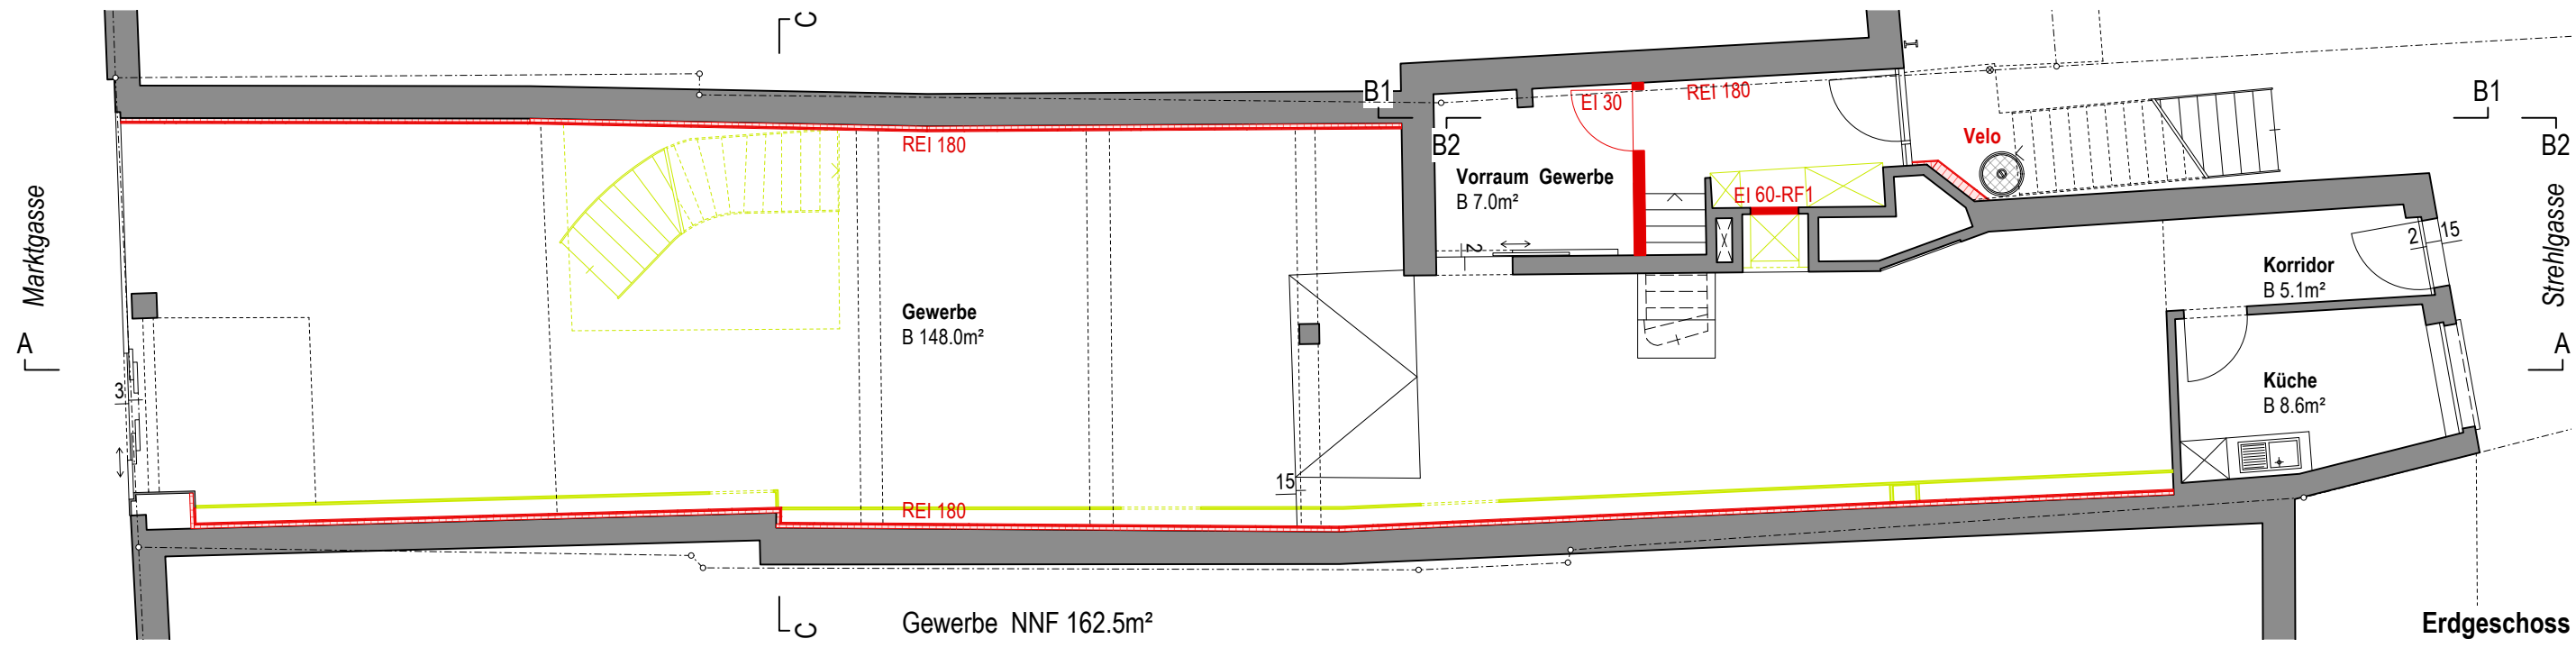

Nachweis Abstellräume		
4 Zi-Whg DG1-2	14.0m² (Abst total)	= 6.1m² (Abst 4 UG) + 7.9m² (Reduit DG1)
3-Zi-Whg OG3	14.6m² (Abst total)	= 5.2m² (Abst 2 UG) + 9.4m² (Reduit OG3)
3-Zi-Whg OG2	13.9m² (Abst total)	= 5.9m² (Abst 1 UG) + 8.0m² (Reduit OG2)
2-Zi-Whg OG1 Nord	13.2m² (Abst total)	= 4.1m² (Abst 3 UG) + 9.1m² (Reduit OG1)
1-Zi-Whg OG1 Süd	7.0m² (Abst total)	= 7.0m² (Abst 5 UG)

