


GRUNDRISS UG

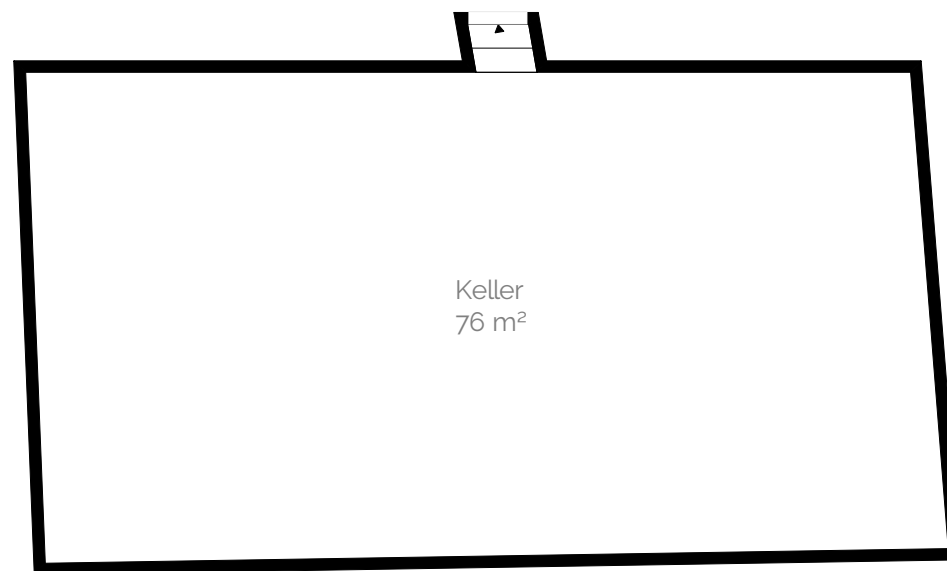


8 214 Gächlingen

Schulstrasse 8

Grundriss U G

1:100
A4

GRUNDRISS EG

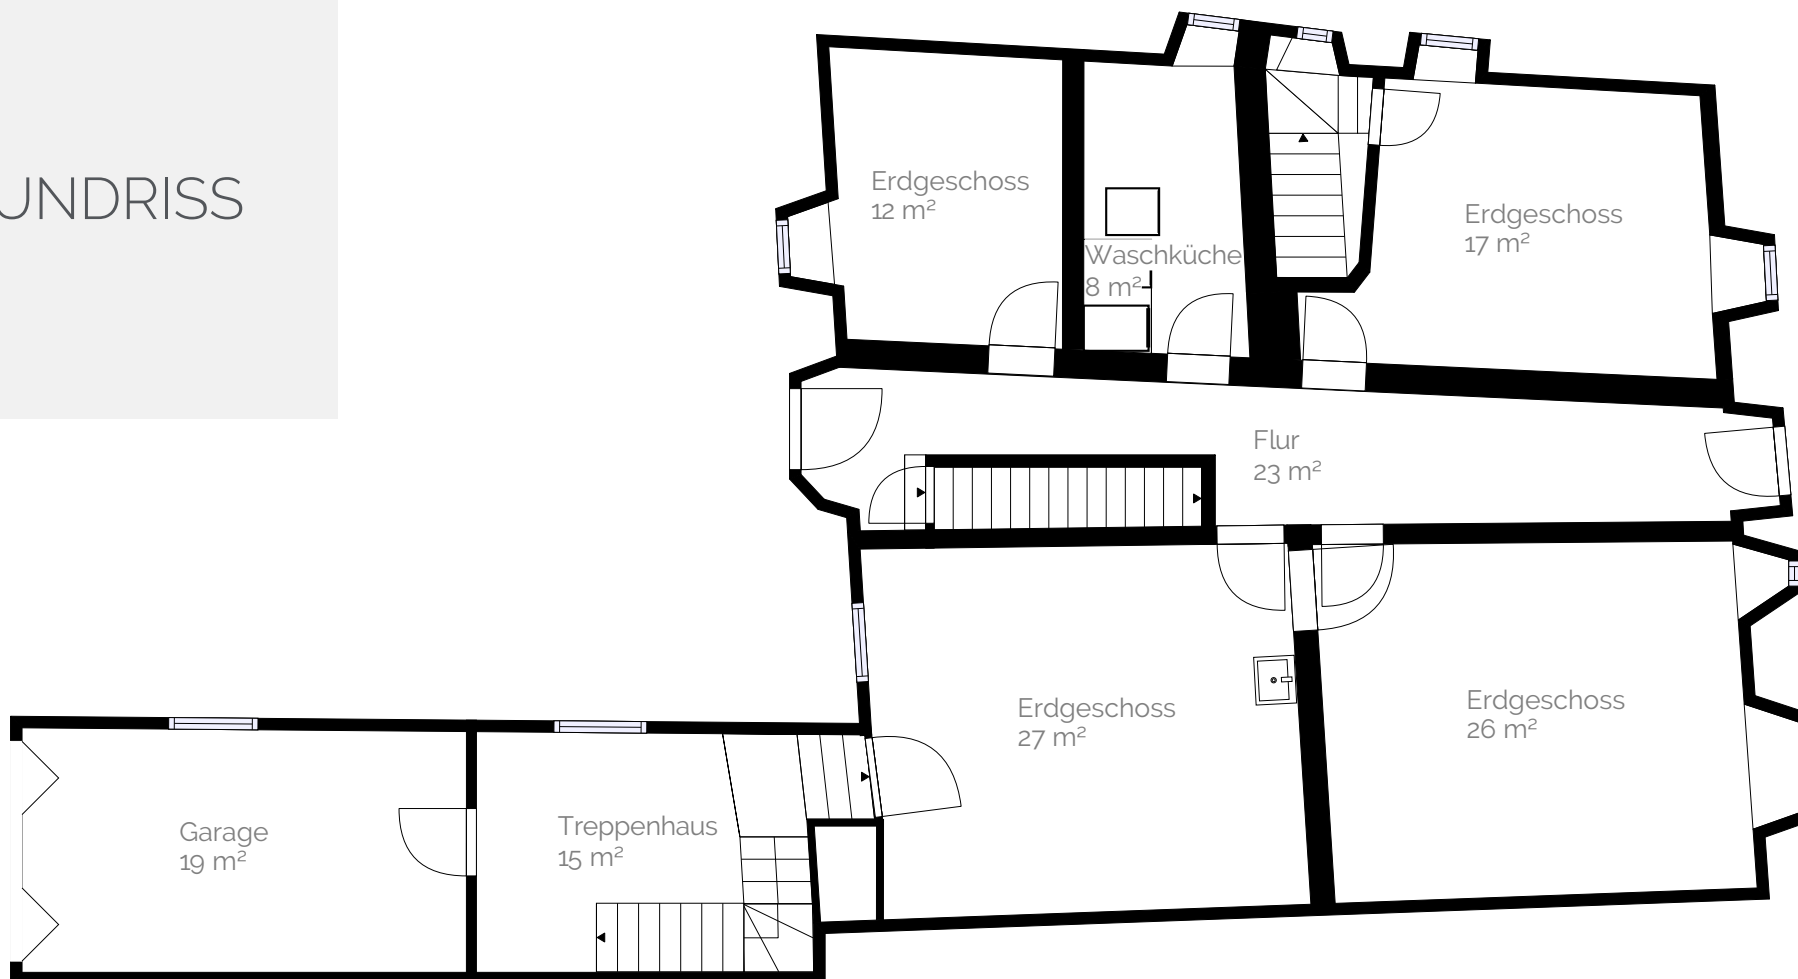

1m 2m 3m 4m 5m 6m

8 214 Gächlingen

Schulstrasse 8

Grundriss EG

1:100

A4

GRUNDRISS

1. OG



1m 2m 3m 4m 5m 6m

8214 Gächlingen

Schulstrasse 8

Grundriss 1. OG

1:100

A4

GRUNDRISS

2. OG



1m 2m 3m 4m 5m 6m

8 2 1 4 Gächlingen


Schulstrasse 8

Grundriss 2. OG

1:100

A4

GRUNDRISS 3. OG

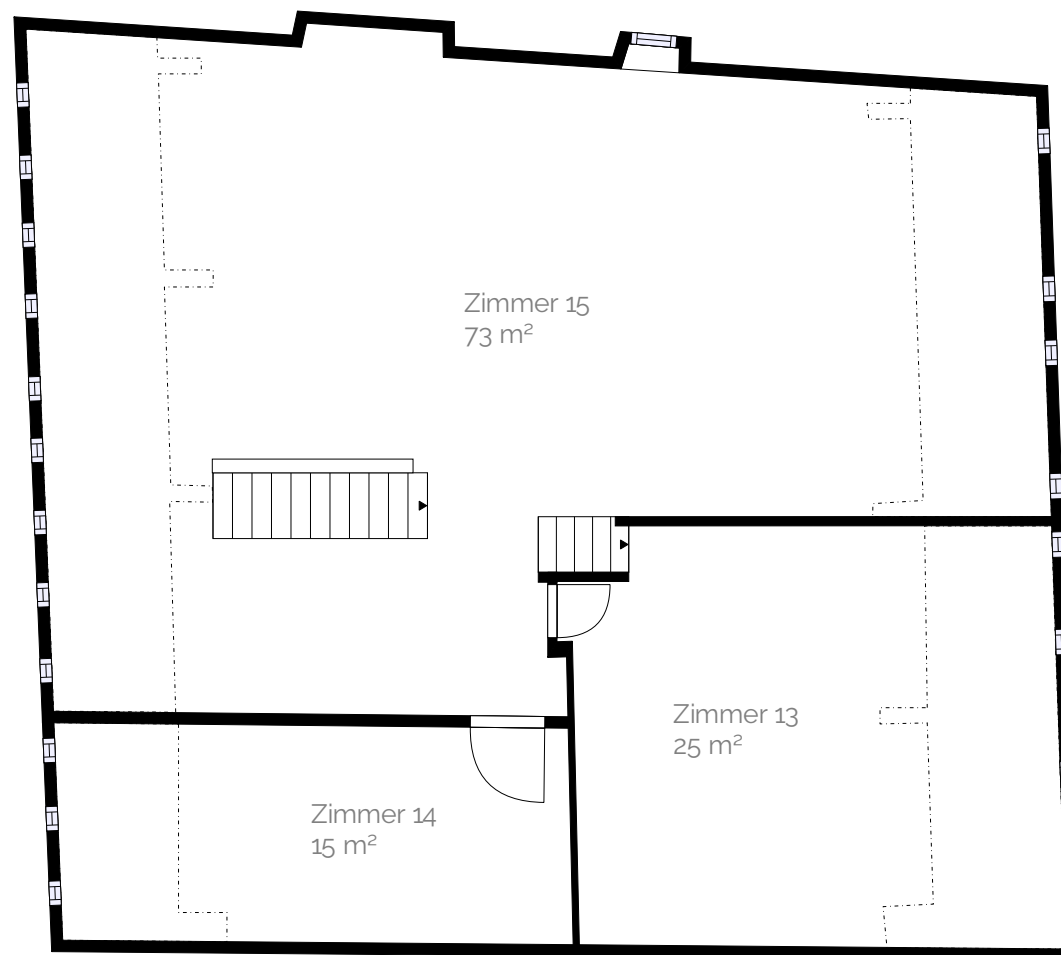


1m 2m 3m 4m 5m 6m

8 214 Gächlingen
Schulstrasse 8

Grundriss 3. OG

1:100
A4

GRUNDRISS DG

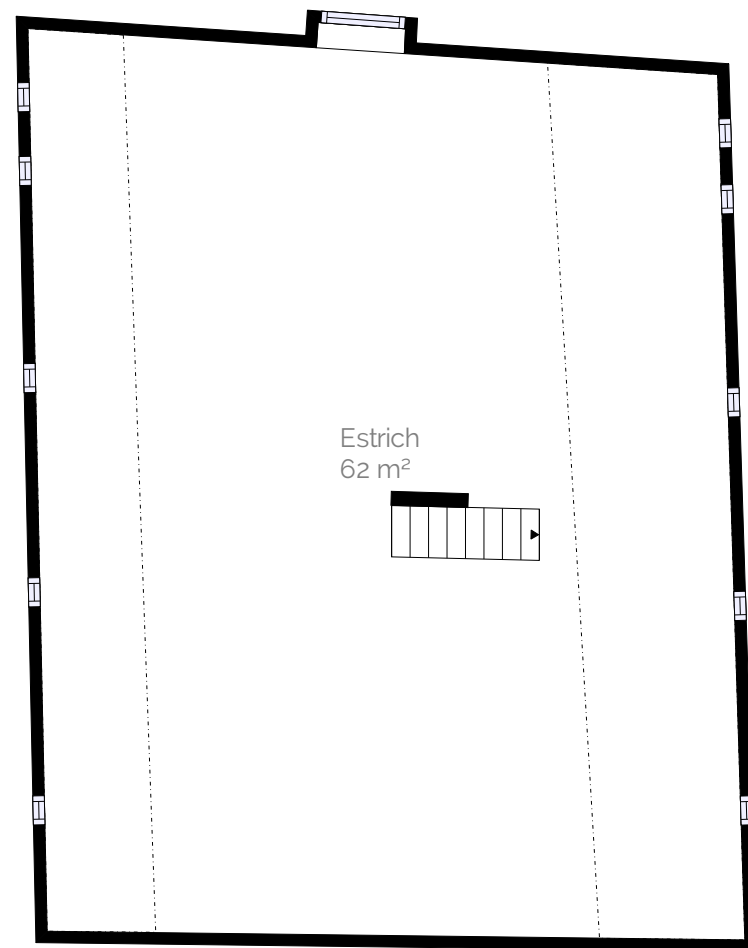

8 214 Gächlingen

Schulstrasse 8

Grundriss D G

SITUATIONS- PLAN

