



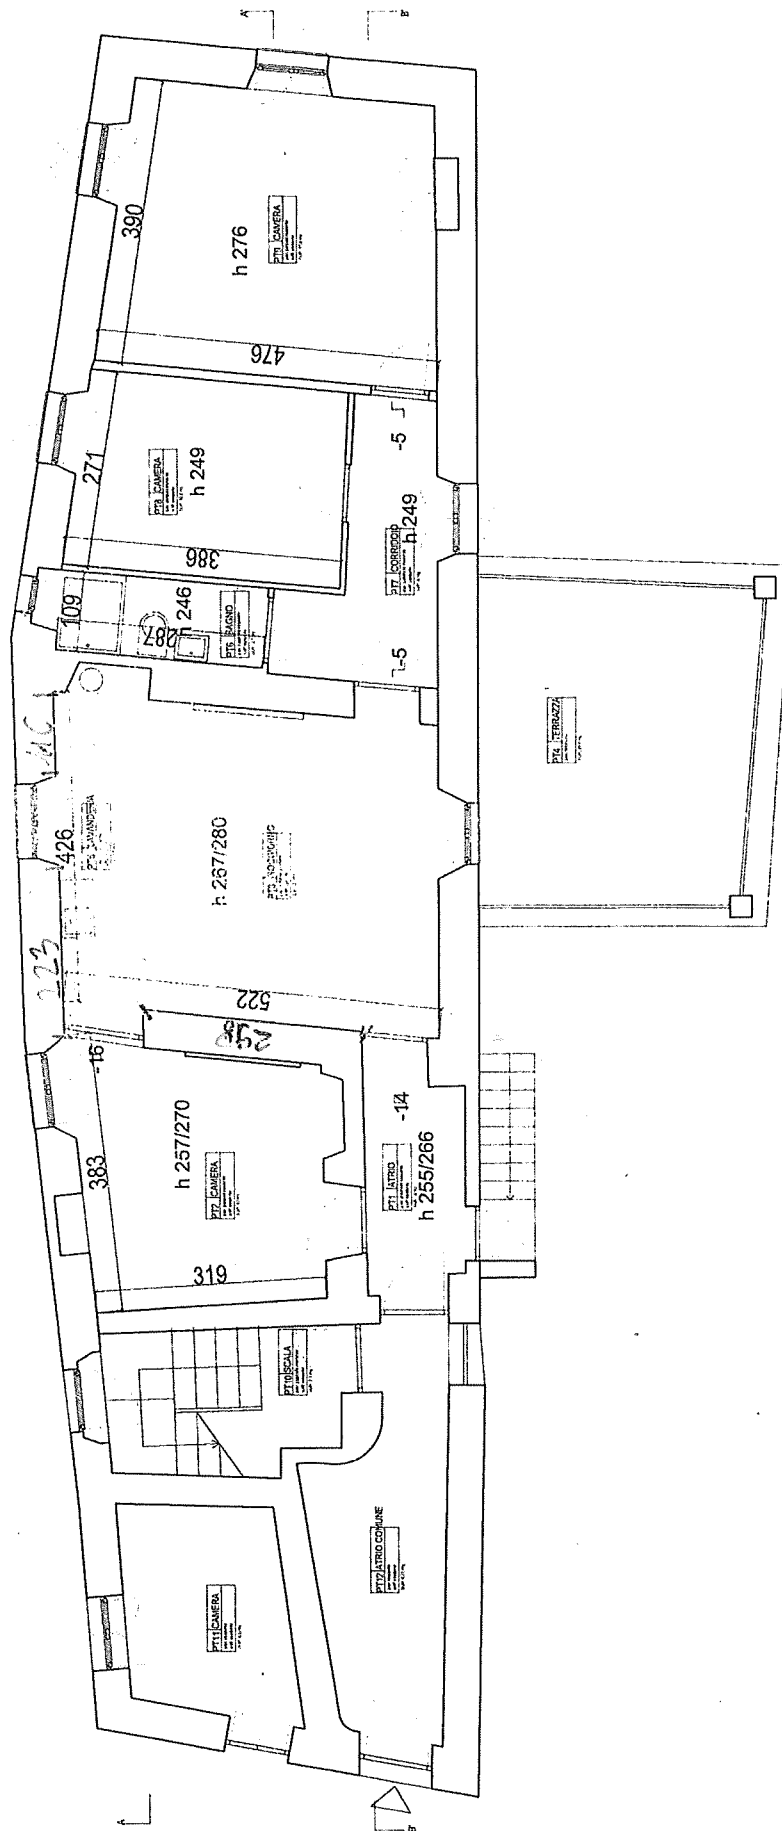

A01	1/100 A4 31.03.2010	RILIEVO PIANO TERRA	CASA VIA CH NOVAGGIO	ARCHITETTO dipl USI OTTO KRAUSBECK CH 6872 SALORINO	
-----	---------------------------	------------------------	----------------------------	---	--

mr/mr

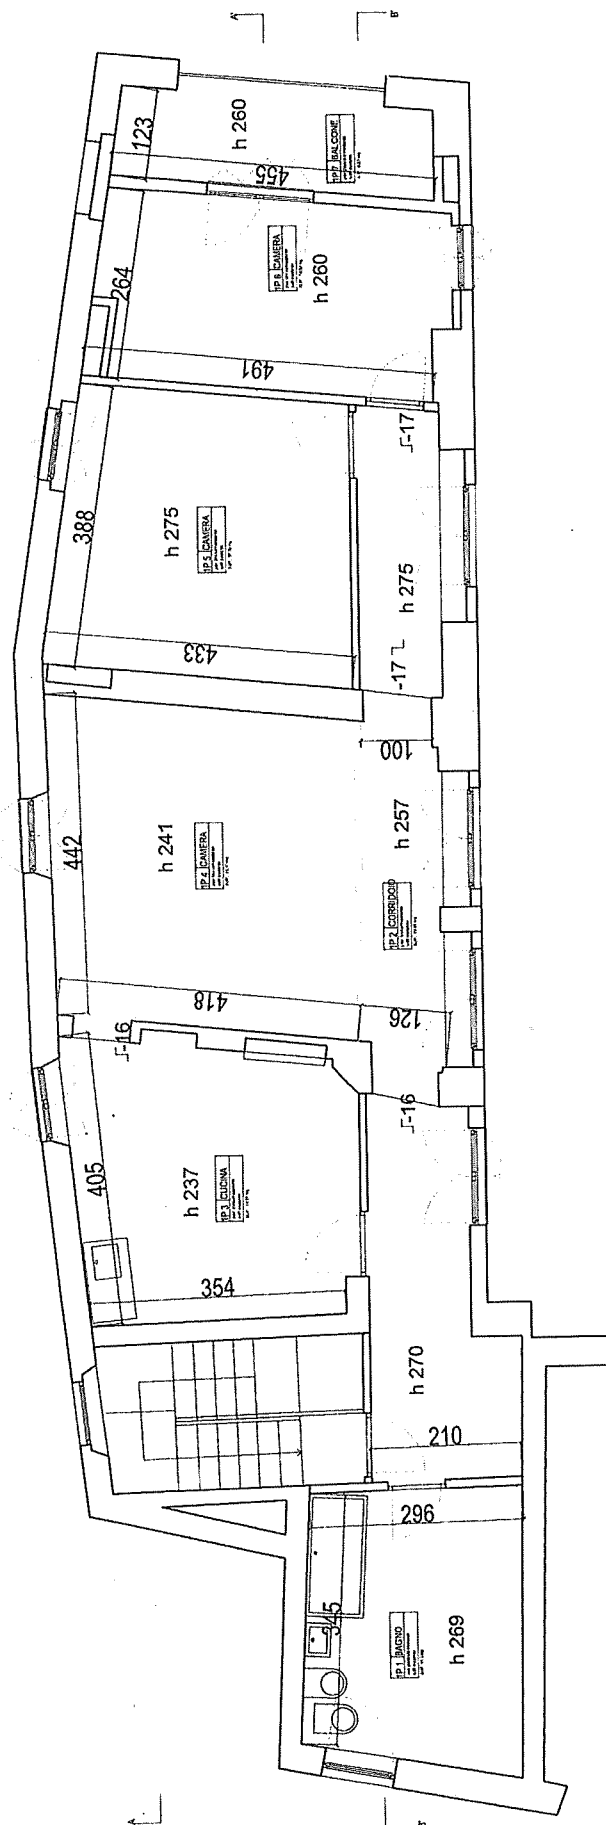

A02

1/100
A4
31.03.2010

RILIEVO
PRIMO PIANO

CASA
VIA
CH NOVAGGIO

ARCHITETTO dpt. USI
OTTO KRAUSBECK
CH 6872 SALORINO

