



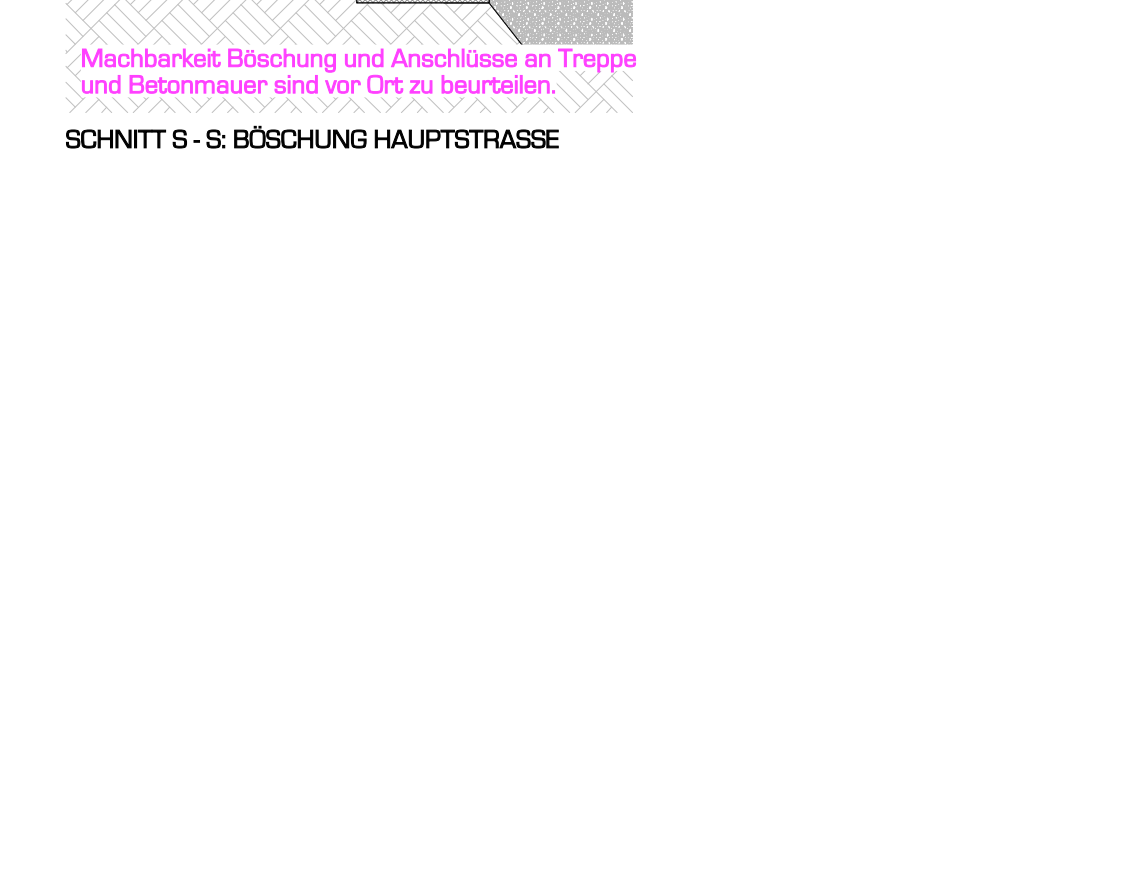

00 10 20 30 40 50 100m

DK FB EG SMH A, B, C & 40+00 = 414-00 M.U.M.
DK FB EG SMH A, B, C & 40+45 = 414-45 M.U.M.

2006 NEUBAU WOHNÜBERBAUUNG CHRUZGASSLI, HAUPTSTR. 54/56 / CHRUZLI 1,3,5,7,9, B264 BEZENZ

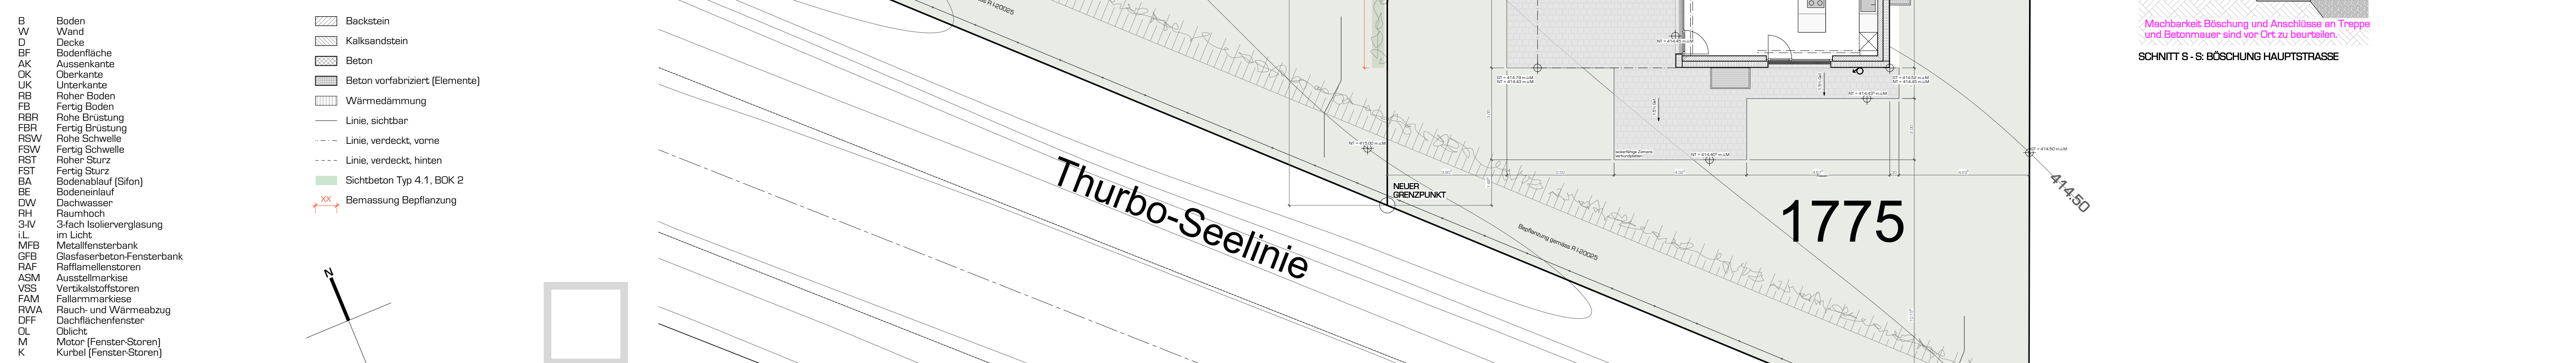