

18 JUIL. 2016

16/07515

		SURFACE UTILE INTERIEUR (m²) [A]	TERRASSE (m²) [B]	CAVES (m²) [C]	JARDIN PRIVÉ (m²) [D]	SURFACE UTILE TOTAL [A + 0.5*B + 0.3*C + 0.2*D] (m²)	MILIÈMES
	LOT 1 - B	136.65 m²	32.06 m²	39.92 m²	100.00 m²	184.65 m²	341 / 1000
	LOT 2 - C	136.65 m²	32.06 m²	39.92 m²	100.00 m²	184.65 m²	341 / 1000
	LOT 3 - A	138.40 m²	51.80 m²	28.60 m²	—	172.88 m²	318 / 1000
	LOCAUX COMMUNS	91.00 m²				542.18 m²	

PLAN NIVEAU 0 ACCÈS - AMENAGEMENT DE LA PPE		PLAN N°: 01	MODIFICATION: —
AFFAIRE:	BÂTIMENT DE TROIS APPARTEMENTS, P-1675 GRANDSON	ECHELLE: 1:100	INDICE: MODIF.: DATE:
		DATE: 23-06-16	
PROPRIÉTÉ:	SEJDI MORINA - SHPËTIM KRASNIQUI	PHASE: COMP. ENQUÊTE	
Lorenzo Alonso Arquitectos estudio@lorenzoalonsoarquitectos.com laa@lorenzoalonsoarquitectos.com		C./ Juan de la Hoz, 22 - 28028 - Madrid - ESPAÑA Tel.: +34 91 562 37 35 / Fax: +34 91 564 94 44 Avenue Juste-Olivier, 20 - 1006 - Lausanne - SUISSE Tel.: +41 78 856 21 33	
Les propriétaires: Sejdi Morina		L'architecte: Lorenzo Alonso	
Shpëtim Krasniqui			


N

CHEMIN DU COTEAU

LIMITE PARCELLE

LIMITE PARCELLE

1 8 JUIL. 2016

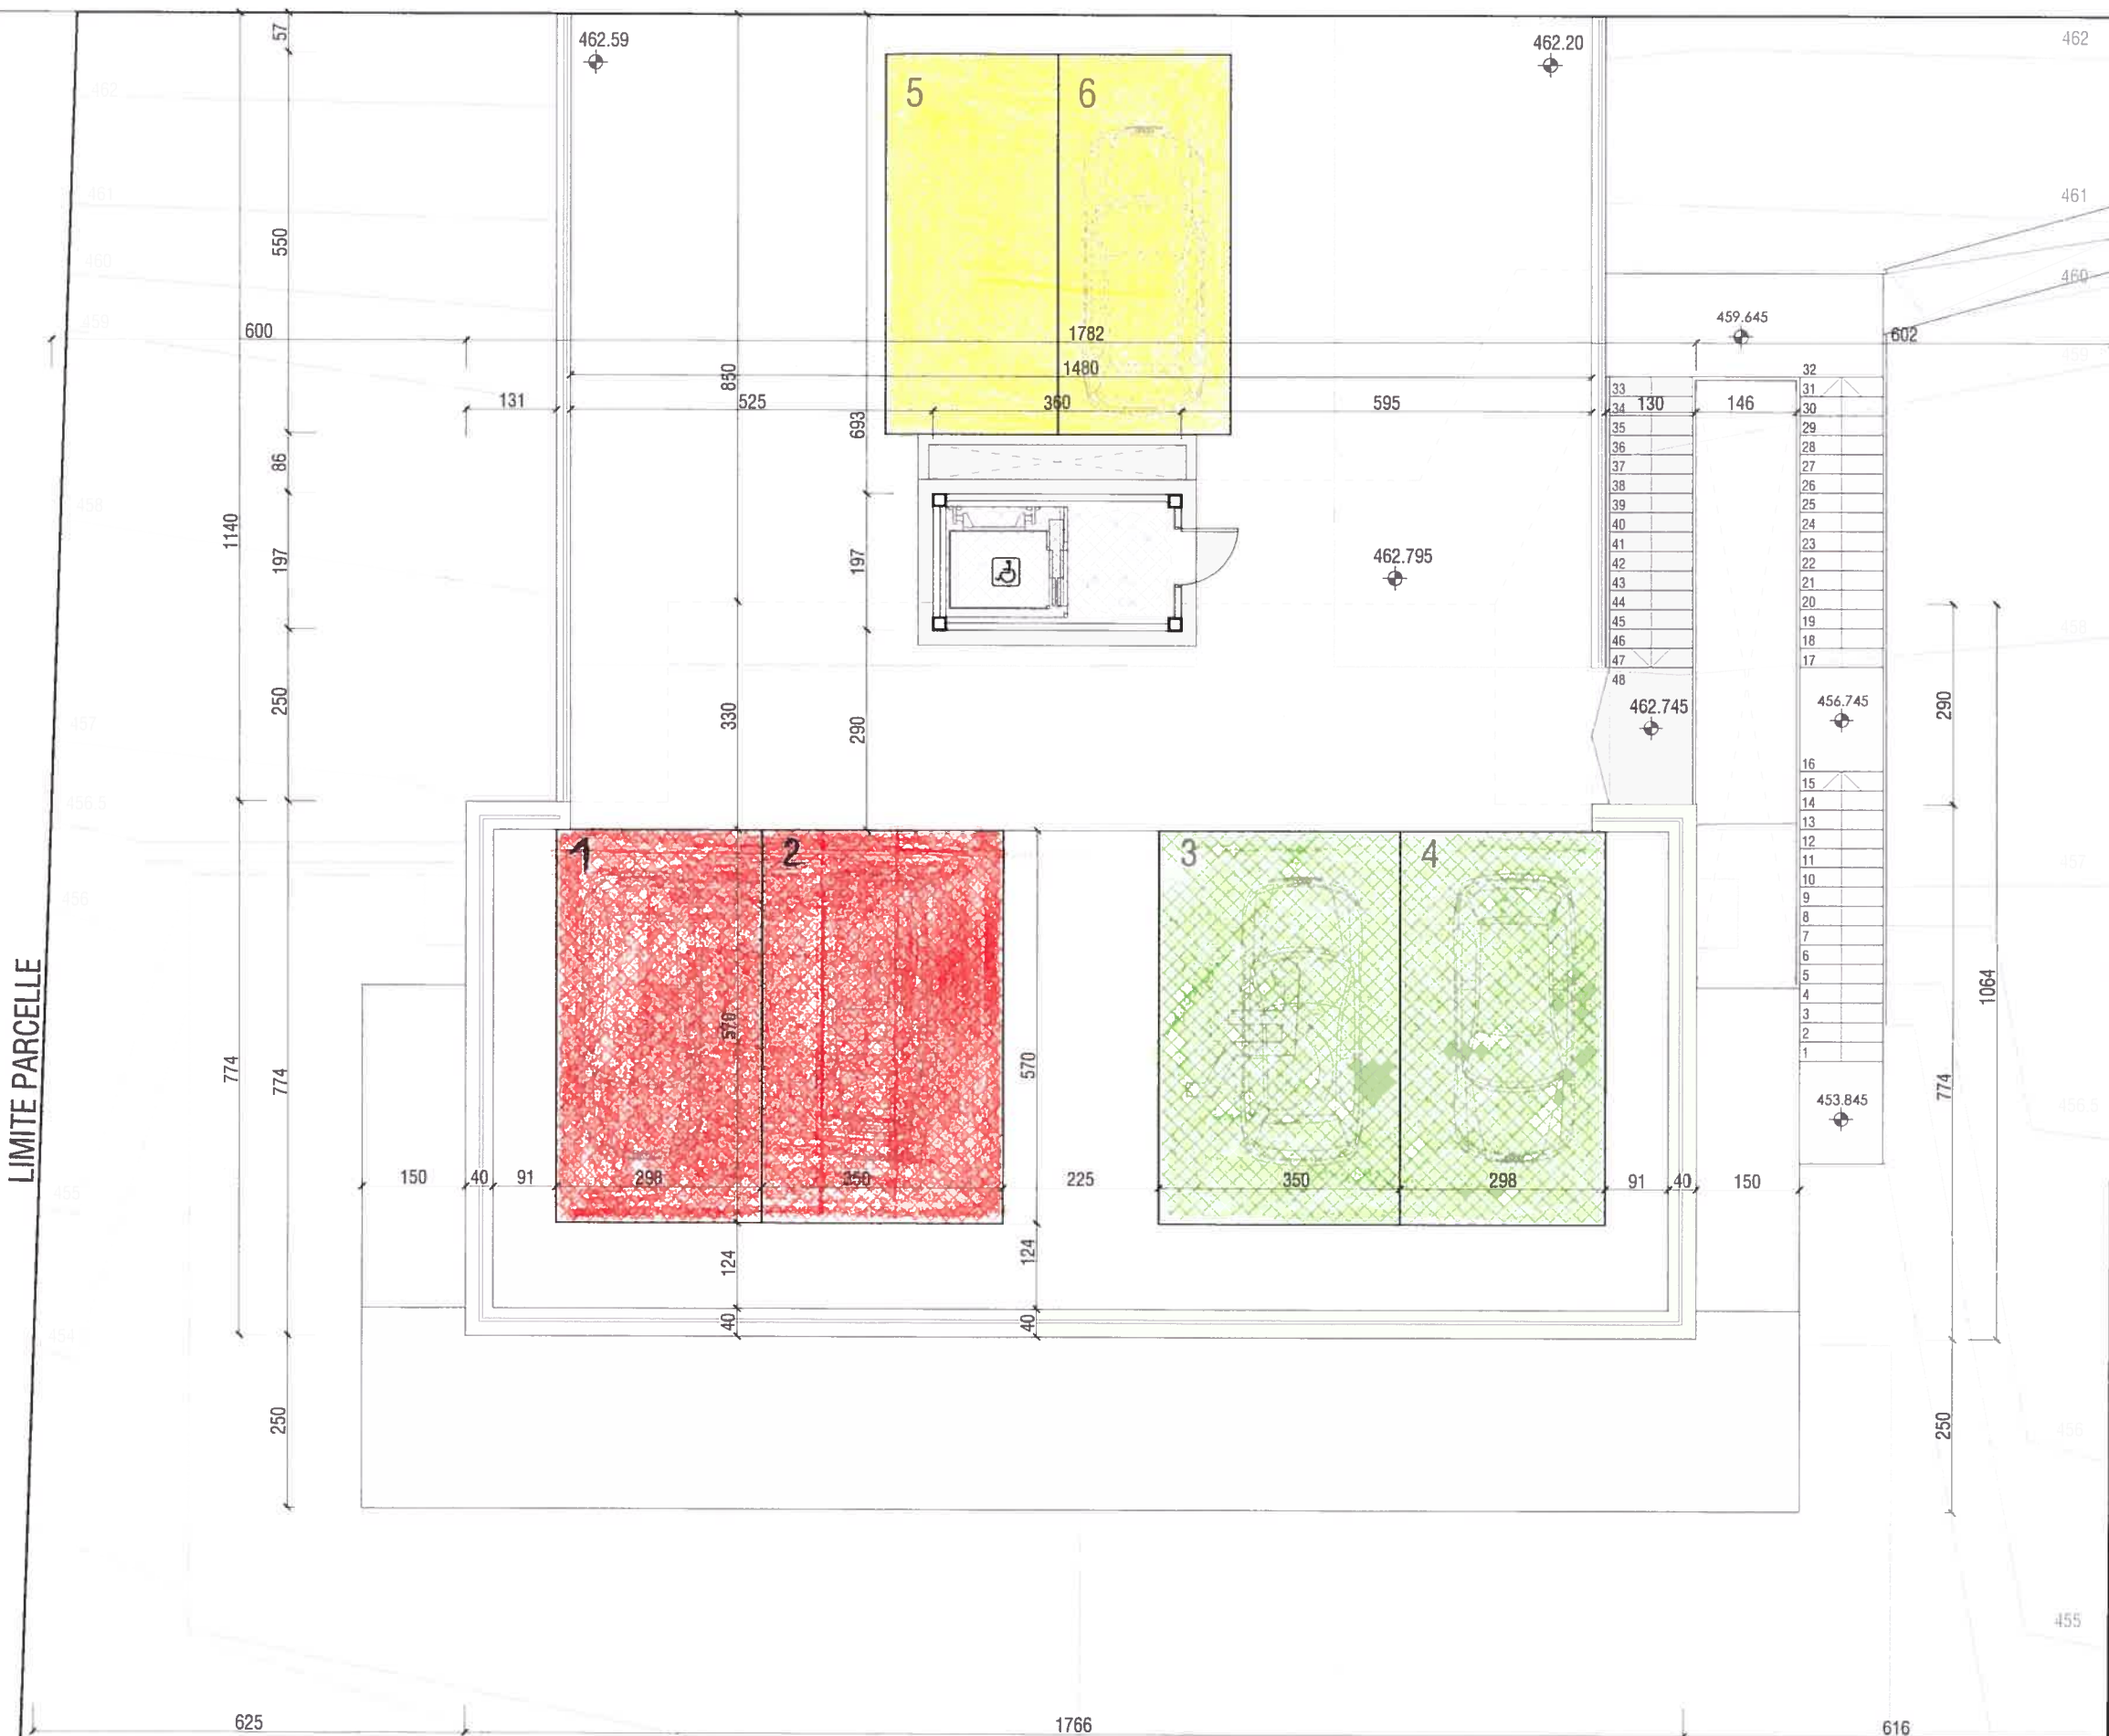

18 JUIL. 2016


16/07515

	SURFACE UTILE INTERIEUR (m²) [A]	TERRASSE (m²) [B]	CAVES (m²) [C]	JARDIN PRIVÉ (m²) [D]	SURFACE UTILE TOTAL [A + 0.5*B + 0.3*C + 0.2*D] (m²)	MILIÈMES
 LOT 1 - B	136.65 m²	32.06 m²	39.92 m²	100.00 m²	184.65 m²	341 / 1000
 LOT 2 - C	136.65 m²	32.06 m²	39.92 m²	100.00 m²	184.65 m²	341 / 1000
 LOT 3 - A	138.40 m²	51.80 m²	28.60 m²	—	172.88 m²	318 / 1000
 LOCAUX COMMUNS	91.00 m²				542.18 m²	

PLAN NIVEAU -1 - AMENAGEMENT DE LA PPE		PLAN N°: 02	MODIFICATION: —
AFFAIRE:	BÂTIMENT DE TROIS APPARTEMENTS, P-1675 GRANDSON	ECHELLE: 1:100	INDICE: MODIF.: DATE:
		DATE: 23-06-16	
PROPRIÉTÉ:	SEJDI MORINA - SHPËTIM KRASNQUI	PHASE: COMP. ENQUÊTE	
Lorenzo Alonso Arquitectos estudio@lorenzoalonsoarquitectos.com laa@lorenzoalonsoarquitectos.com		C./ Juan de la Hoz, 22 - 28028 - Madrid - ESPAÑA Tel.: +34 91 562 37 35 / Fax: +34 91 564 94 44 Avenue Juste-Olivier, 20 - 1006 - Lausanne - SUISSE Tel.: +41 78 856 21 33	
Les propriétaires: Sejdi Morina		L'architecte: Lorenzo Alonso	
Shpëtim Krasniqui			

N

LIMITE PARCELLE

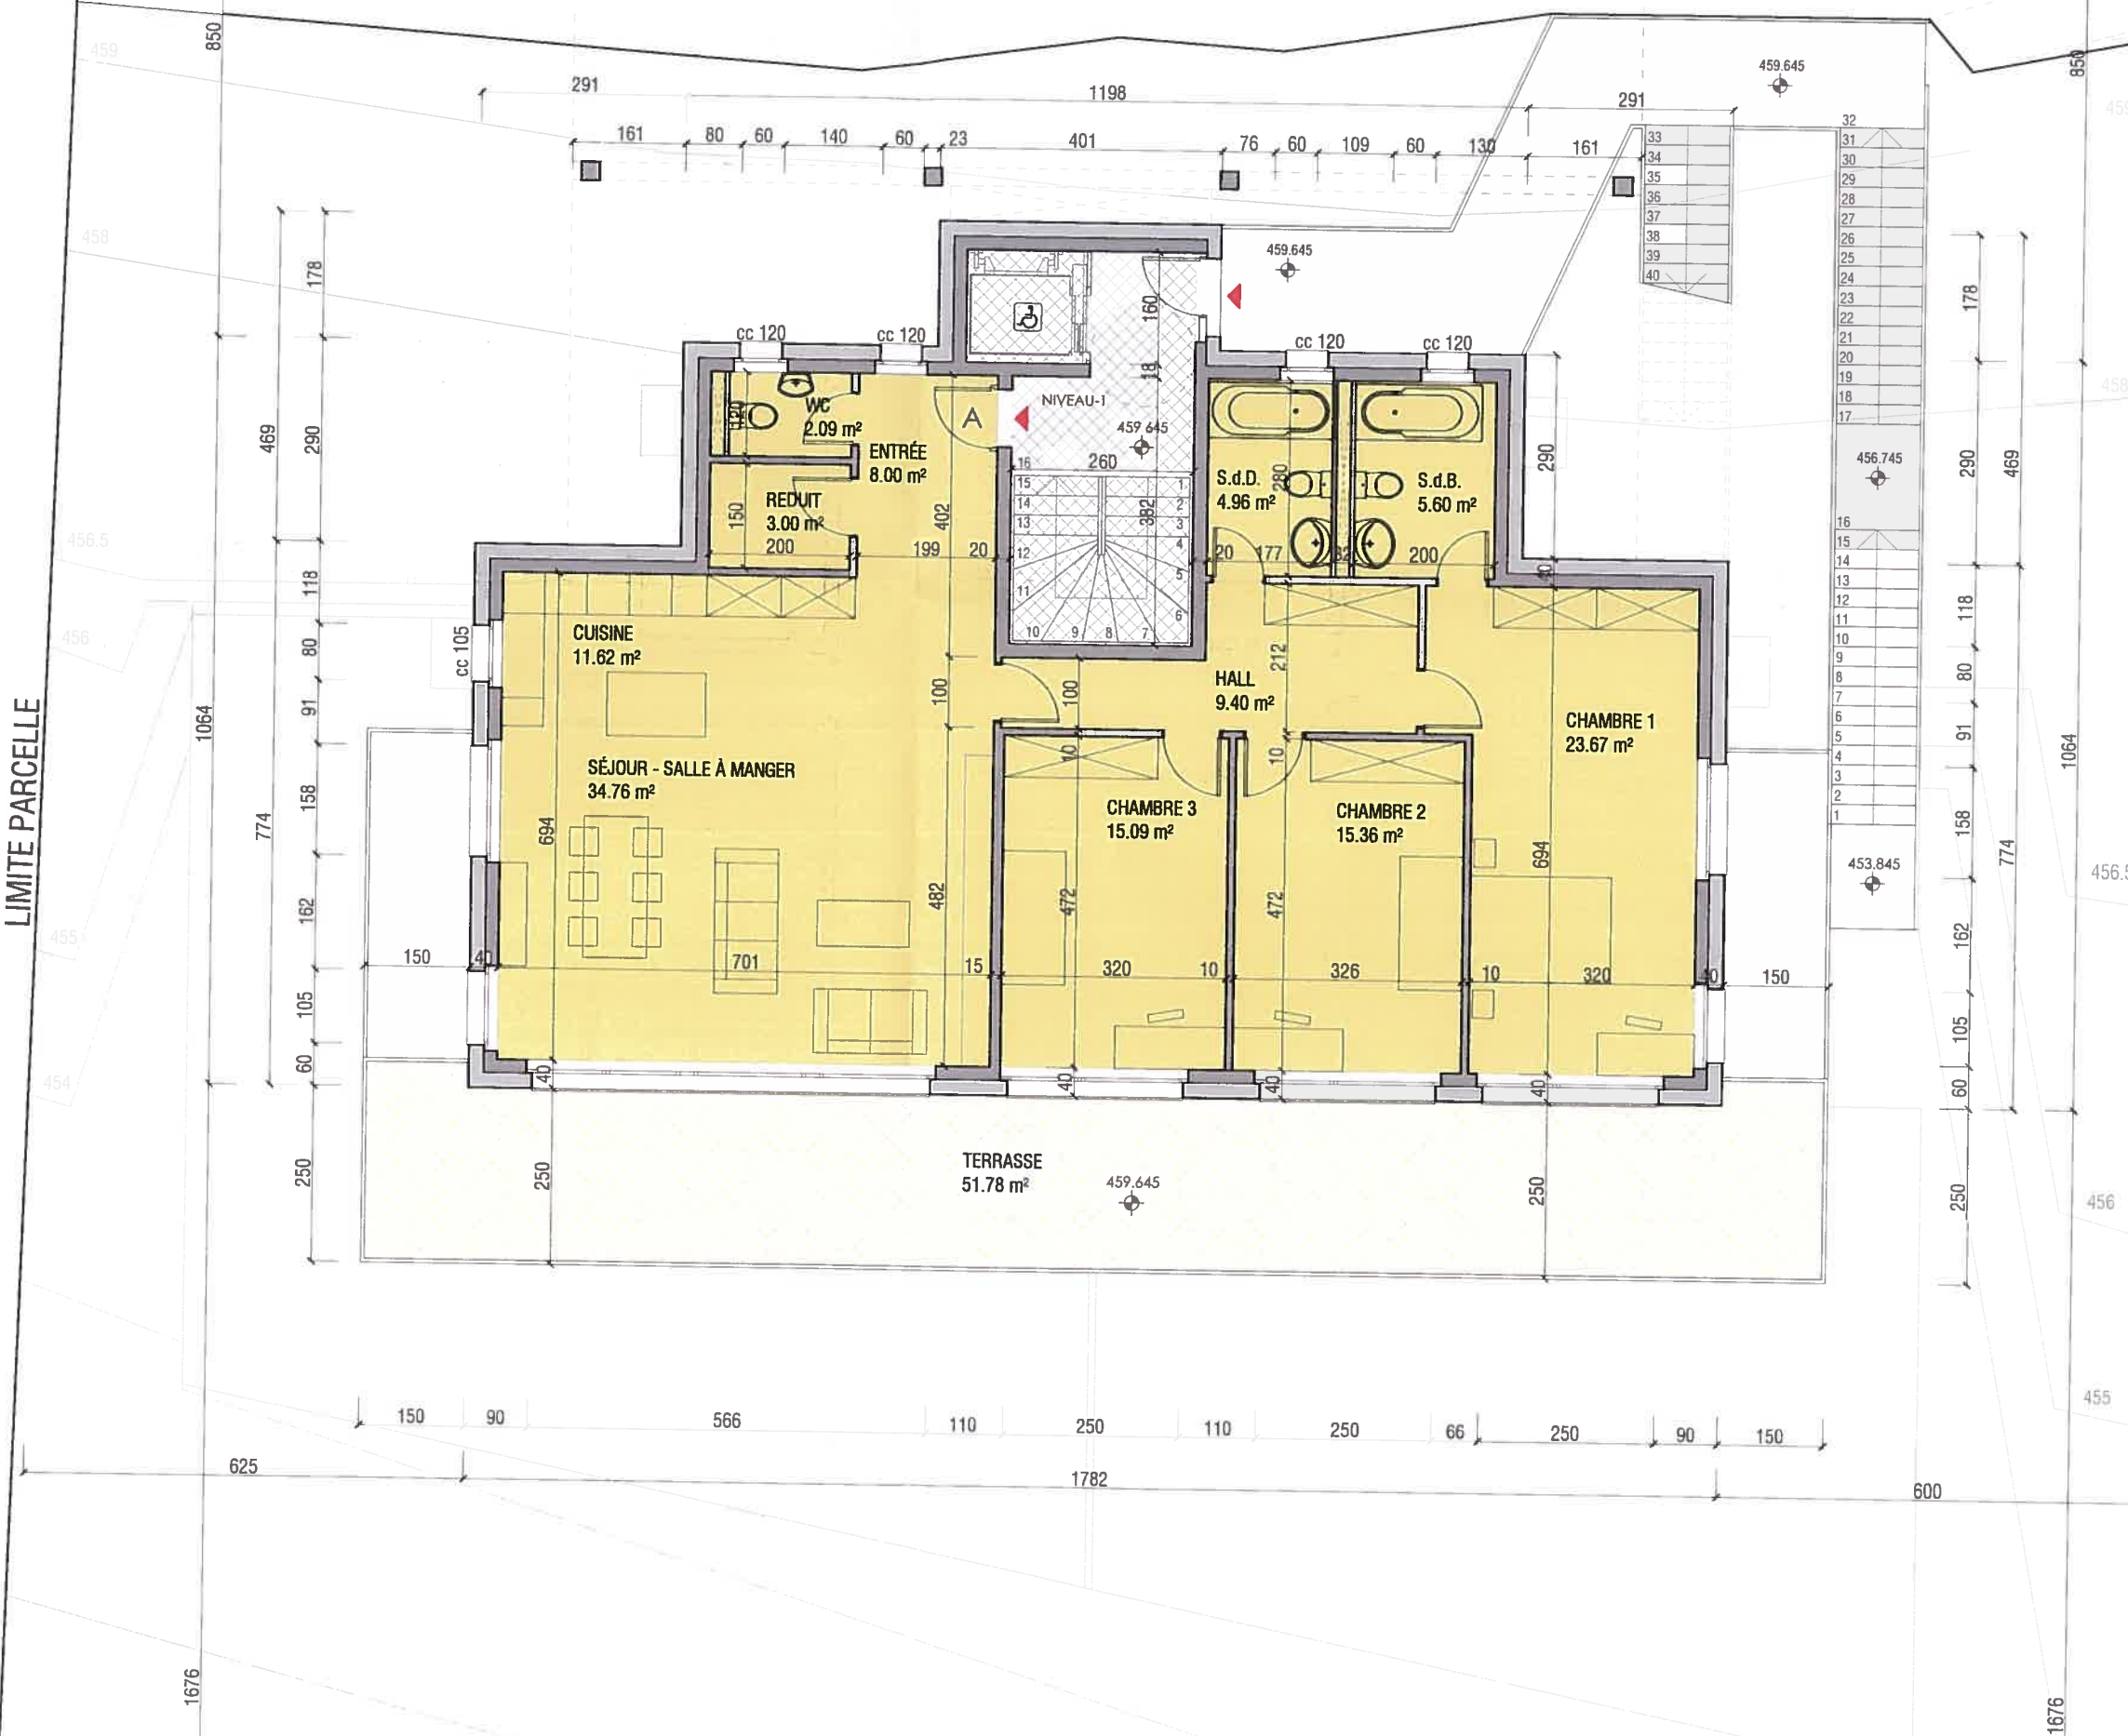

LIMITE PARCELLE

	SURFACE UTILE INTERIEUR (m²) [A]	TERRASSE (m²) [B]	CAVES (m²) [C]	JARDIN PRIVÉ (m²) [D]	SURFACE UTILE TOTAL [A + 0.5*B + 0.3*C + 0.2*D] (m²)	MILIÈMES
 LOT 1 - B	136.65 m²	32.06 m²	39.92 m²	100.00 m²	184.65 m²	341 / 1000
 LOT 2 - C	136.65 m²	32.06 m²	39.92 m²	100.00 m²	184.65 m²	341 / 1000
 LOT 3 - A	138.40 m²	51.80 m²	28.60 m²	—	172.88 m²	318 / 1000
 LOCAUX COMMUNS	91.00 m²				542.18 m²	

PLAN NIVEAU -2 - AMENAGEMENT DE LA PPE		PLAN N°: 03	MODIFICATION: —
AFFAIRE:	BÂTIMENT DE TROIS APPARTEMENTS, P-1675 GRANDSON	ECHELLE: 1:100	INDICE: MODIF.: DATE:
		DATE: 23-06-16	
PROPRIÉTÉ:	SEJDI MORINA - SHPËTIM KRASNIQUI	PHASE: COMP. ENQUÊTE	
Lorenzo Alonso Arquitectos estudio@lorenzoalonsoarquitectos.com laa@lorenzoalonsoarquitectos.com		C./ Juan de la Hoz, 22 - 28028 - Madrid - ESPAÑA Tel.: +34 91 562 37 35 / Fax: +34 91 564 94 44 Avenue Juste-Olivier, 20 - 1006 - Lausanne - SUISSE Tel.: +41 78 856 21 33	
Les propriétaires: Sejdi Morina		Shpëtim Krasniqui	L'architecte: Lorenzo Alonso

LIMITE PARCELLE



LIMITE PARCELLE

1 8 JUIL


18 JUIL. 2016

16/07515

	SURFACE UTILE INTERIEUR (m²) [A]	TERRASSE (m²) [B]	CAVES (m²) [C]	JARDIN PRIVÉ (m²) [D]	SURFACE UTILE TOTAL [A + 0.5*B + 0.3*C + 0.2*D] (m²)	MILIÈMES
 LOT 1 - B	136.65 m²	32.06 m²	39.92 m²	100.00 m²	184.65 m²	341 / 1000
 LOT 2 - C	136.65 m²	32.06 m²	39.92 m²	100.00 m²	184.65 m²	341 / 1000
 LOT 3 - A	138.40 m²	51.80 m²	28.60 m²	—	172.88 m²	318 / 1000
 LOCAUX COMMUNS	91.00 m²				542.18 m²	

PLAN NIVEAU -3 - AMENAGEMENT DE LA PPE		PLAN N°: 04	MODIFICATION: —
AFFAIRE:	BÂTIMENT DE TROIS APPARTEMENTS, P-1675 GRANDSON	ECHELLE: 1:100	INDICE: MODIF.: DATE:
		DATE: 23-06-16	
PROPRIÉTÉ:	SEJDI MORINA - SHPËTIM KRASNIQUI	PHASE: COMP. ENQUÊTE	
Lorenzo Alonso Arquitectos estudio@lorenzoalonsoarquitectos.com laa@lorenzoalonsoarquitectos.com		C./ Juan de la Hoz, 22 - 28028 - Madrid - ESPAÑA Tel.: +34 91 562 37 35 / Fax: +34 91 564 94 44 Avenue Juste-Olivier, 20 - 1006 - Lausanne - SUISSE Tel.: +41 78 856 21 33	
Les propriétaires: Sejdi Morina		Shpëtim Krasniqui	L'architecte: Lorenzo Alonso

N

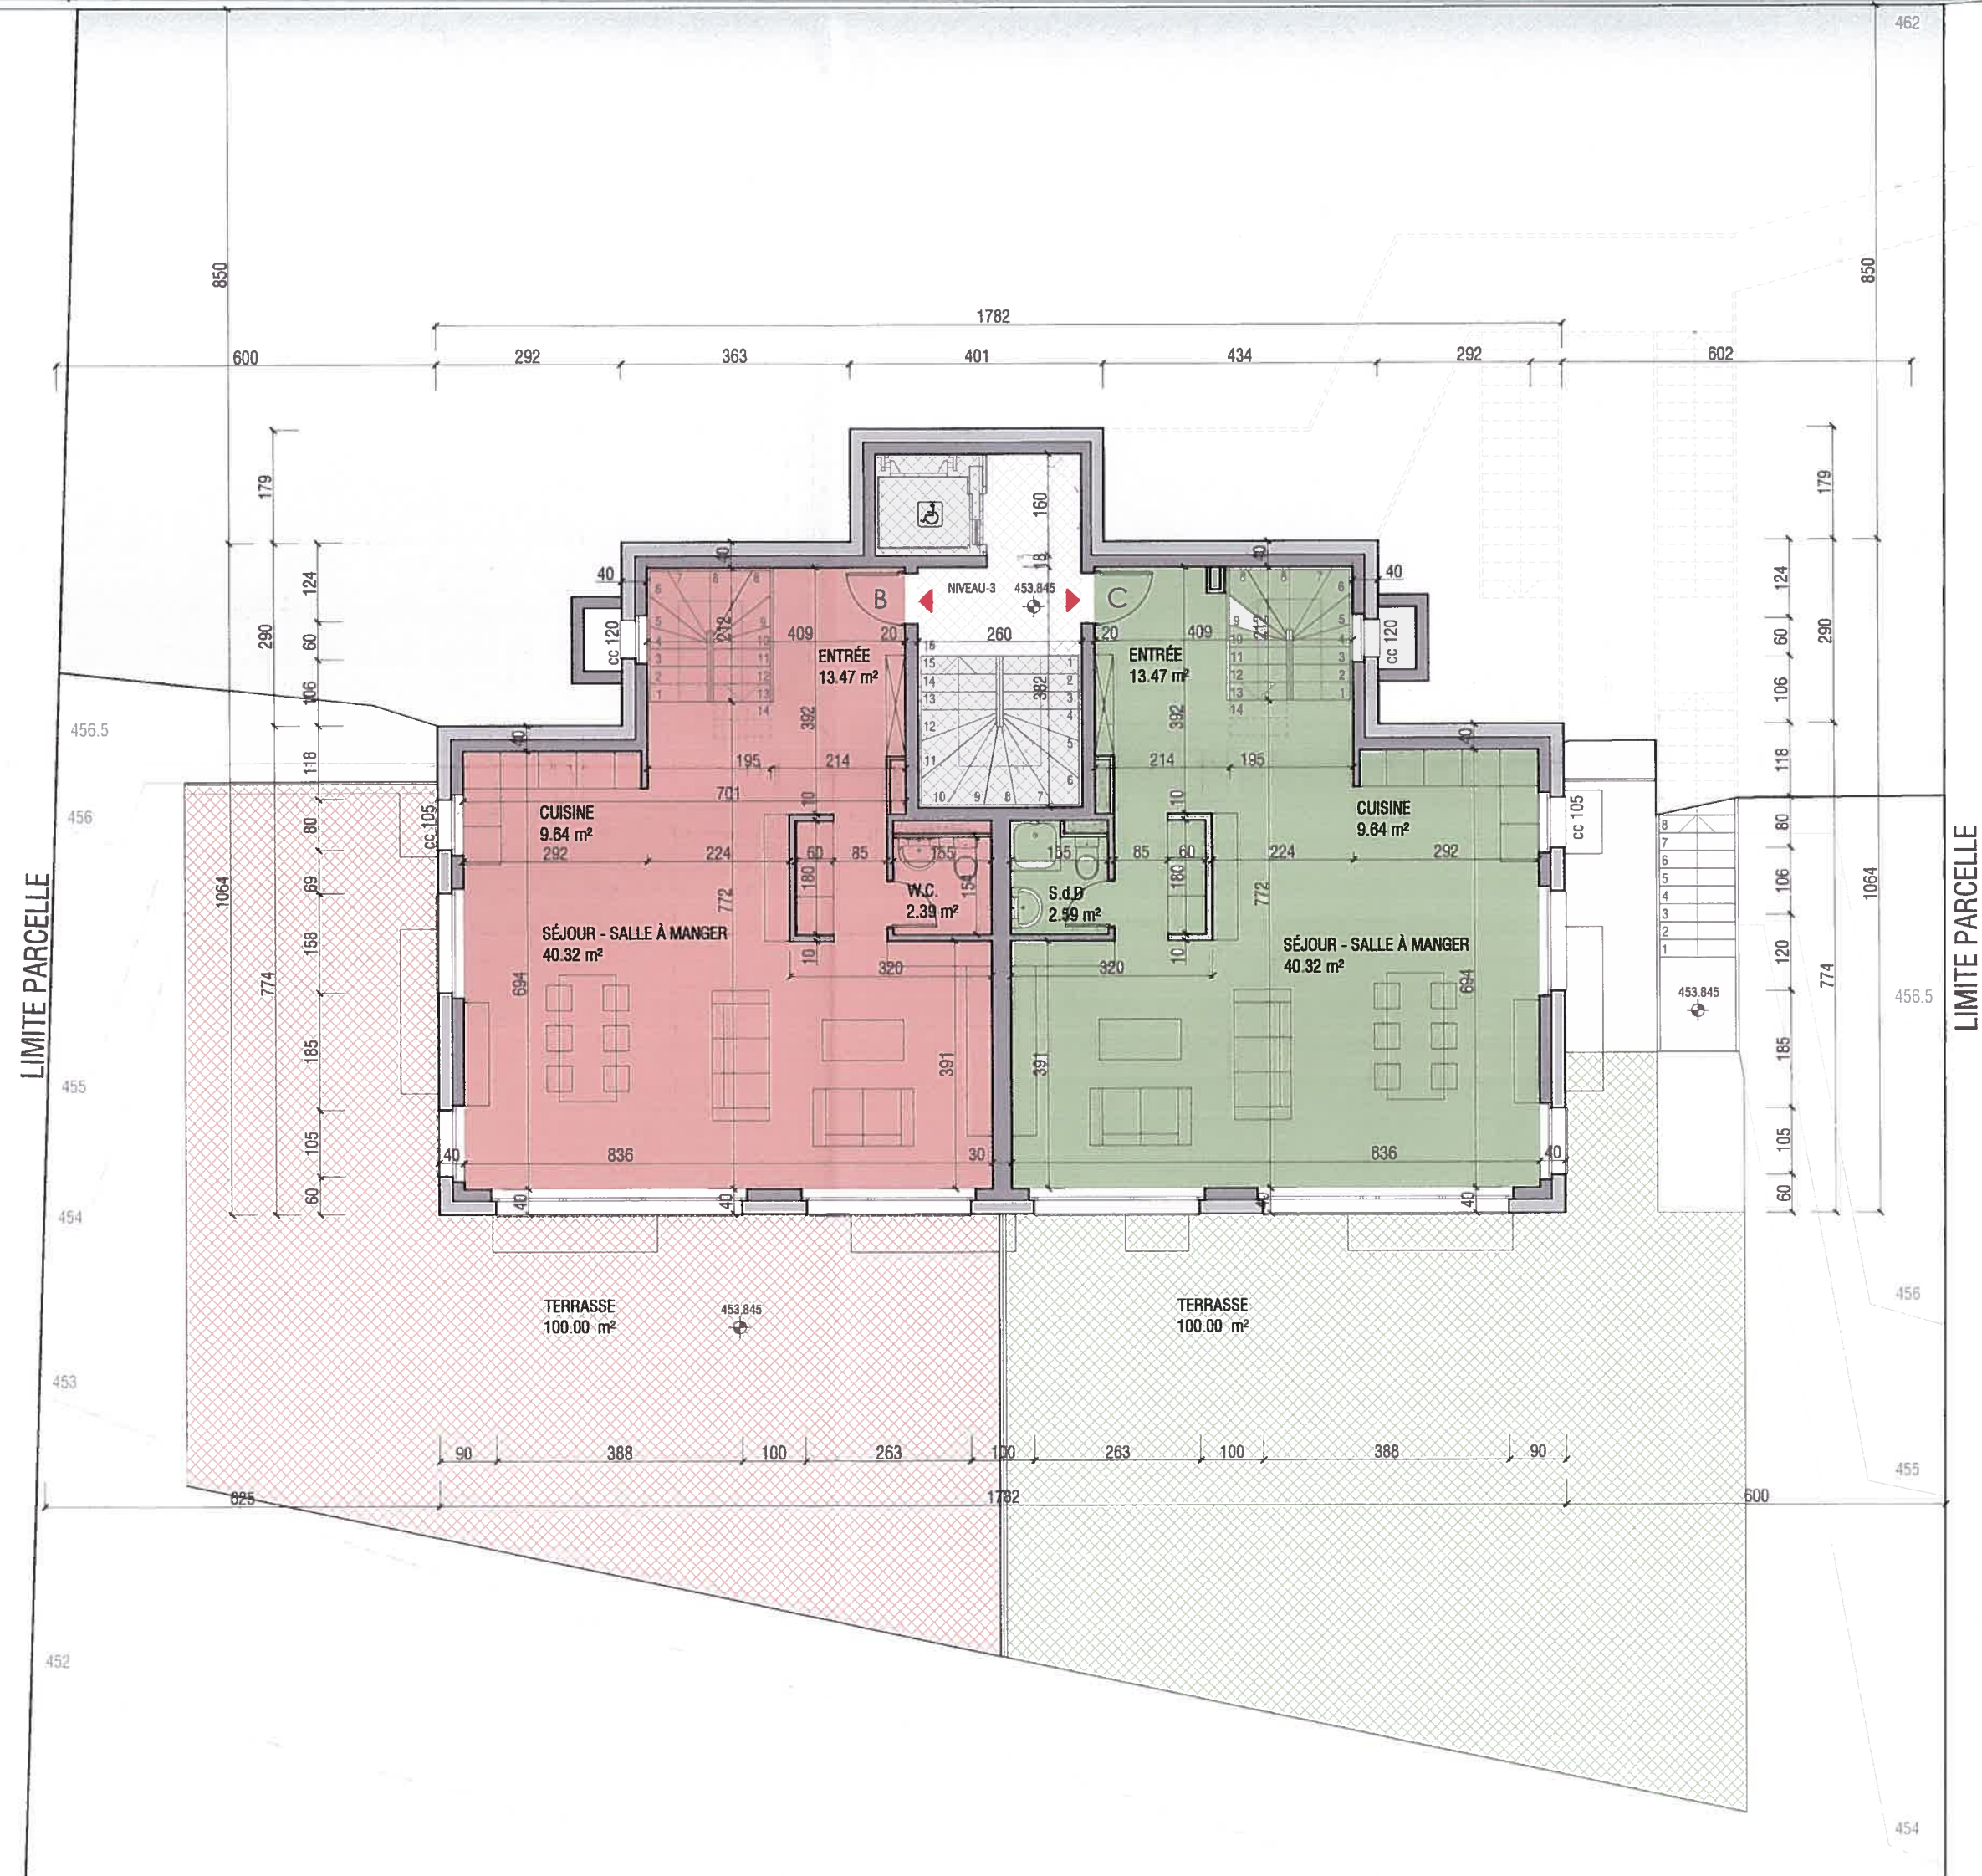

18 JUL. 2016


16/07515

	SURFACE UTILE INTERIEUR (m²) [A]	TERRASSE (m²) [B]	CAVES (m²) [C]	JARDIN PRIVÉ (m²) [D]	SURFACE UTILE TOTAL [A + 0.5*B + 0.3*C + 0.2*D] (m²)	MILIÈMES
 LOT 1 - B	136.65 m²	32.06 m²	39.92m²	100.00 m²	184.65 m²	341 / 1000
 LOT 2 - C	136.65 m²	32.06 m²	39.92 m²	100.00 m²	184.65 m²	341 / 1000
 LOT 3 - A	138.40 m²	51.80 m²	28.60 m²	—	172.88 m²	318 / 1000
 LOCAUX COMMUNS	91.00 m²				542.18 m²	

PLAN NIVEAU SOUS-SOL - AMENAGEMENT DE LA PPE		PLAN N°: 05	MODIFICATION: 
AFFAIRE: BÂTIMENT DE TROIS APPARTEMENTS, P-1675 GRANDSON		ECHELLE: 1:100	INDICE: MODIF.: DATE:
		DATE: 23-06-16	
PROPRIÉTÉ: SEJDI MORINA - SHPËTIM KRASNIQUI		PHASE: COMP. ENQUÊTE	
Lorenzo Alonso Arquitectos estudio@lorenzoalonsoarquitectos.com laa@lorenzoalonsoarquitectos.com		C./ Juan de la Hoz, 22 - 28028 - Madrid - ESPAÑA Tel.: +34 91 562 37 35 / Fax: +34 91 564 94 44 Avenue Juste-Olivier, 20 - 1006 - Lausanne - SUISSE Tel.: +41 78 856 21 33	
Les propriétaires: Sejdi Morina		L'architecte: Lorenzo Alonso	
Shpëtim Krasniqui			

N

LIMITE PARCELLE

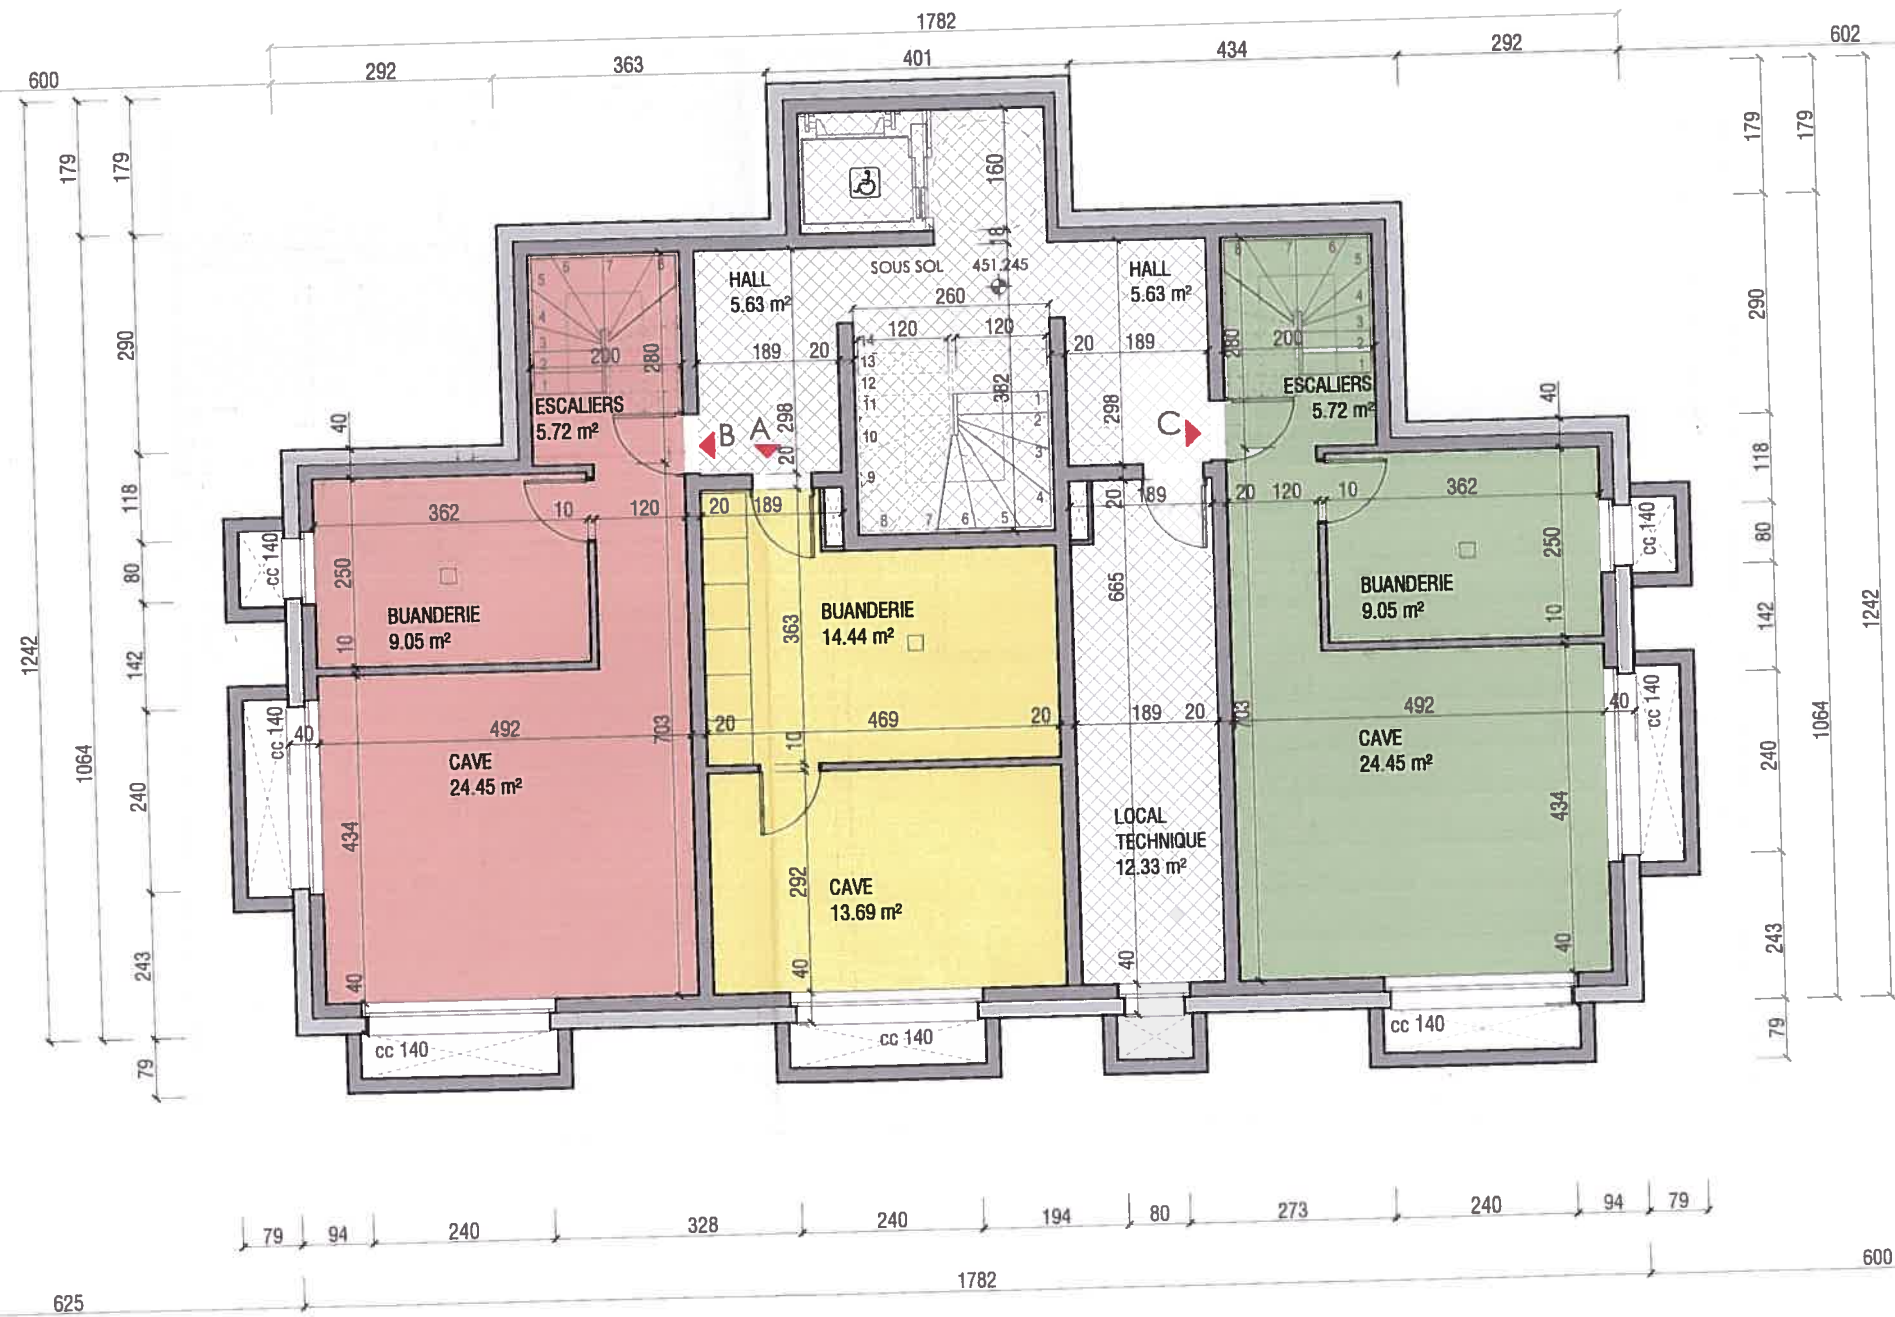

LIMITE PARCELLE