


PIANTA TIPO

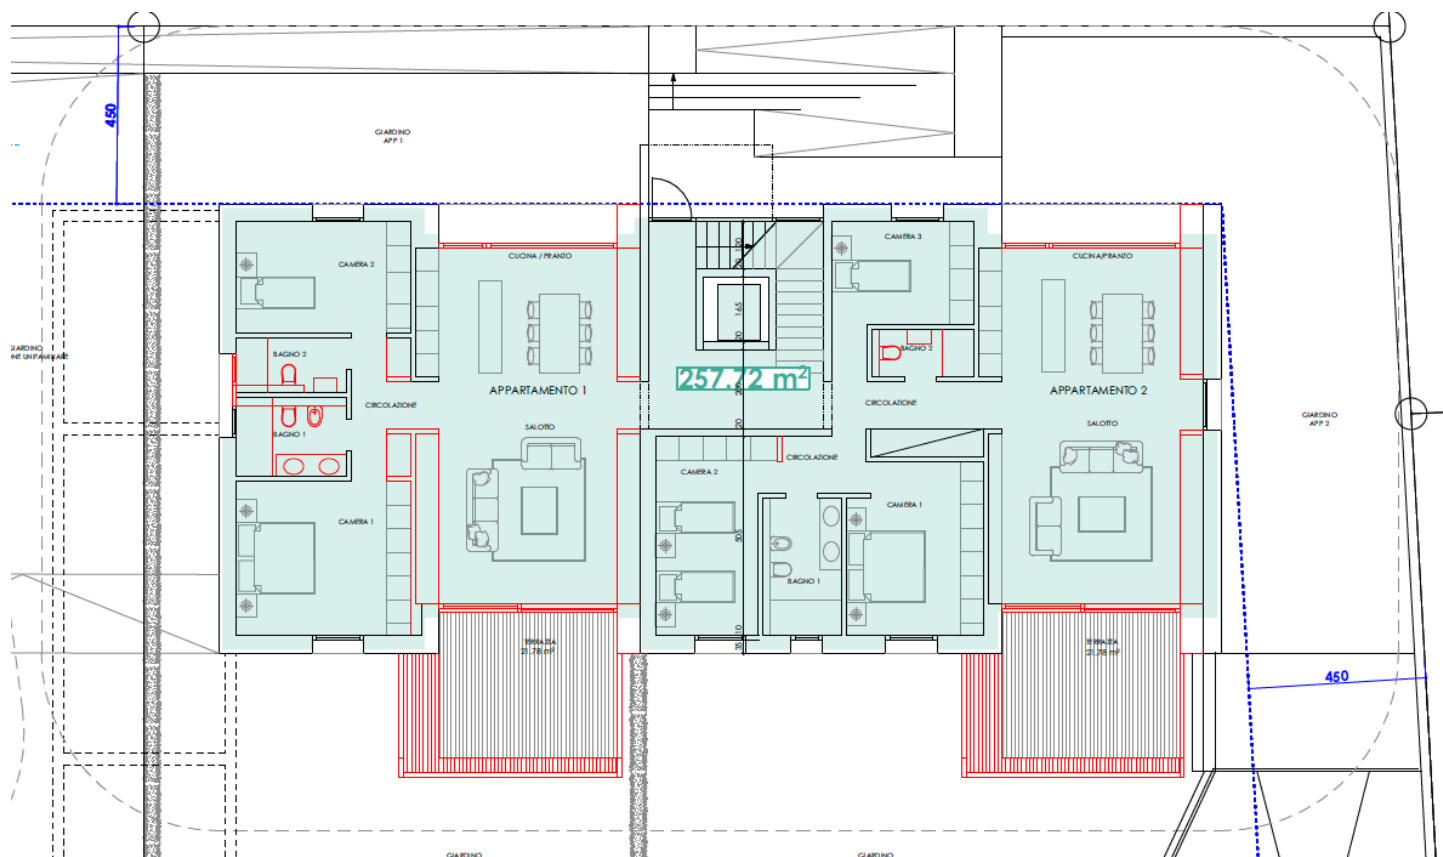

CALCOLO SUL abitazione plurifamiliare

Superficie SE

$$\text{mappale } 2499 + 1/4 \text{ mappale } 1352 \\ 880 + (146 \times 0.4) = 938.4 \text{ mq}$$

$$\text{indice di sfruttamento} = 0.6 \\ \text{SUL}_{\text{max}} = 938.4 \times 0.6 = 563.04 \text{ mq}$$

$$\text{SUL}_{\text{acquisita}} = 160.76 \text{ mq}$$

$$\text{SUL}_{\text{disponibile}} = 563.04 + 160.76 = 723.8 \text{ mq}$$

$$\text{SUL bonus per Minergie P} \\ \text{SUL}_{\text{bonus}} = 5\% \quad 723.8 \times 0.05 = 36.19 \text{ mq}$$

$$\text{SUL}_{\text{finale}} = 723.8 + 36.19 = 759.99 \text{ mq}$$

abitazione plurifamiliare

piano terreno	257.7	mq
primo piano	257	mq
secondo piano	243.45	mq

totale	758.17	mq
---------------	---------------	-----------